
Not to scale

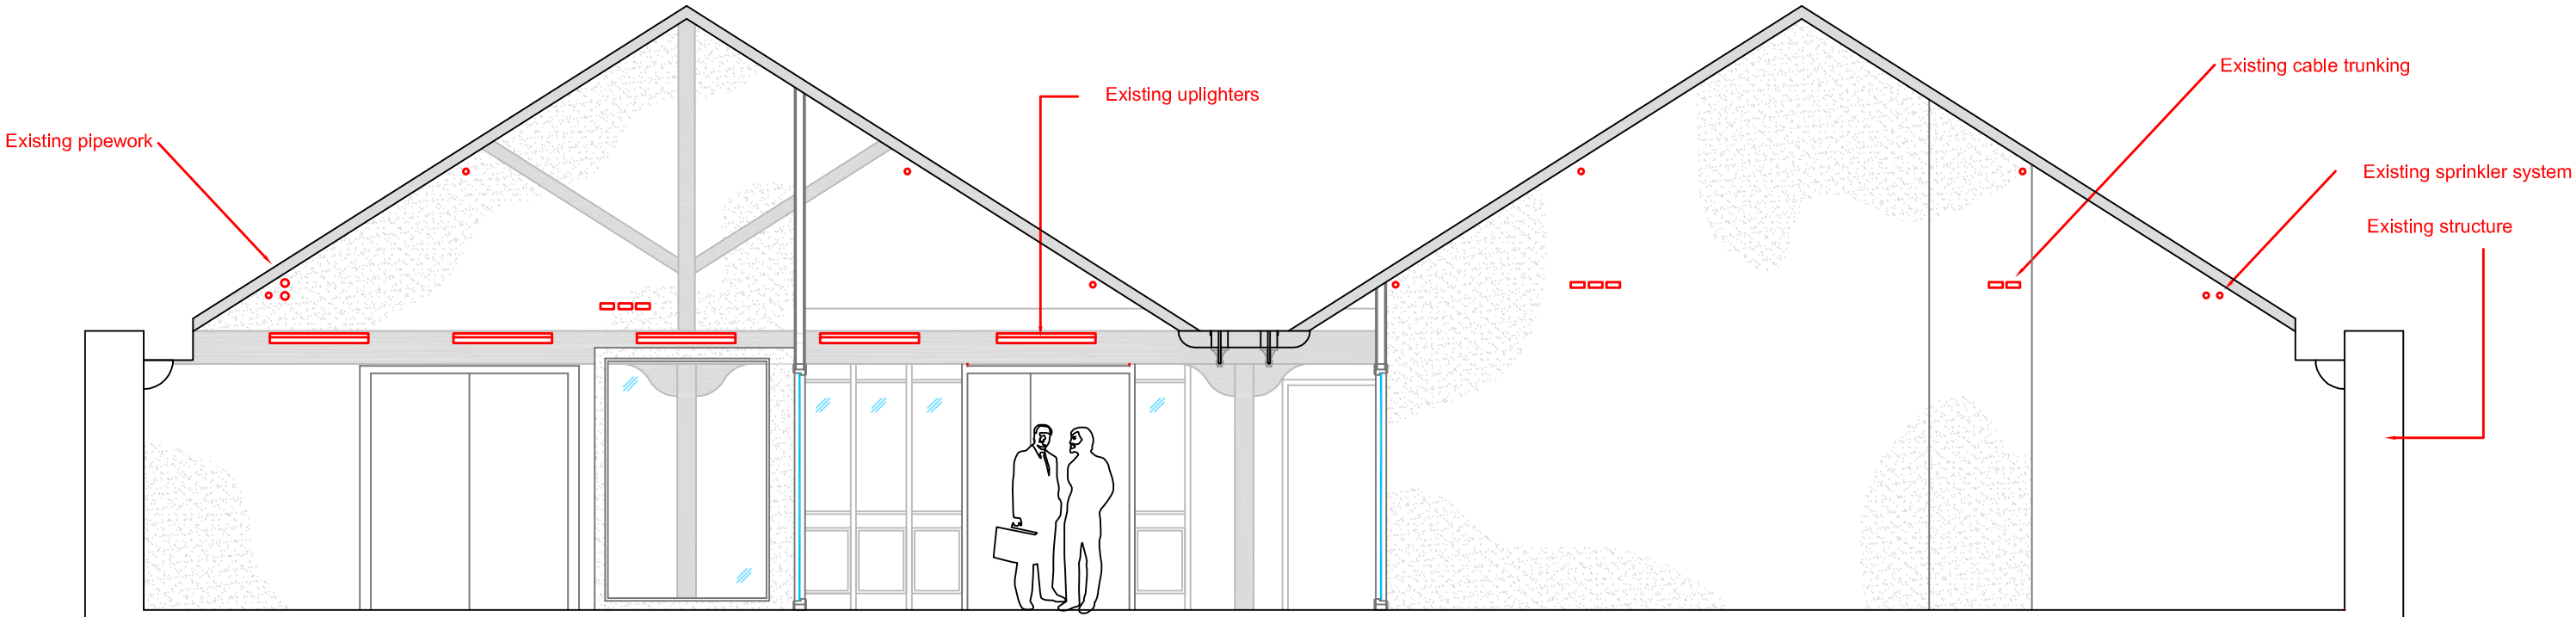

Section DD

Site
MINSHULL HOUSE

Revisions
N / A

Manchester Metropolitan University
Facilities

Ormond Building
Lower Ormond Street
Manchester
M15 6BX

Project
Minshull house 3rd Floor

Drawing
Proposed alterations
Existing Section DD

Drawn	Scale	Date	Project No.	Drawing No.	Revision
CC	NTS	02 / 2010	1086	107	