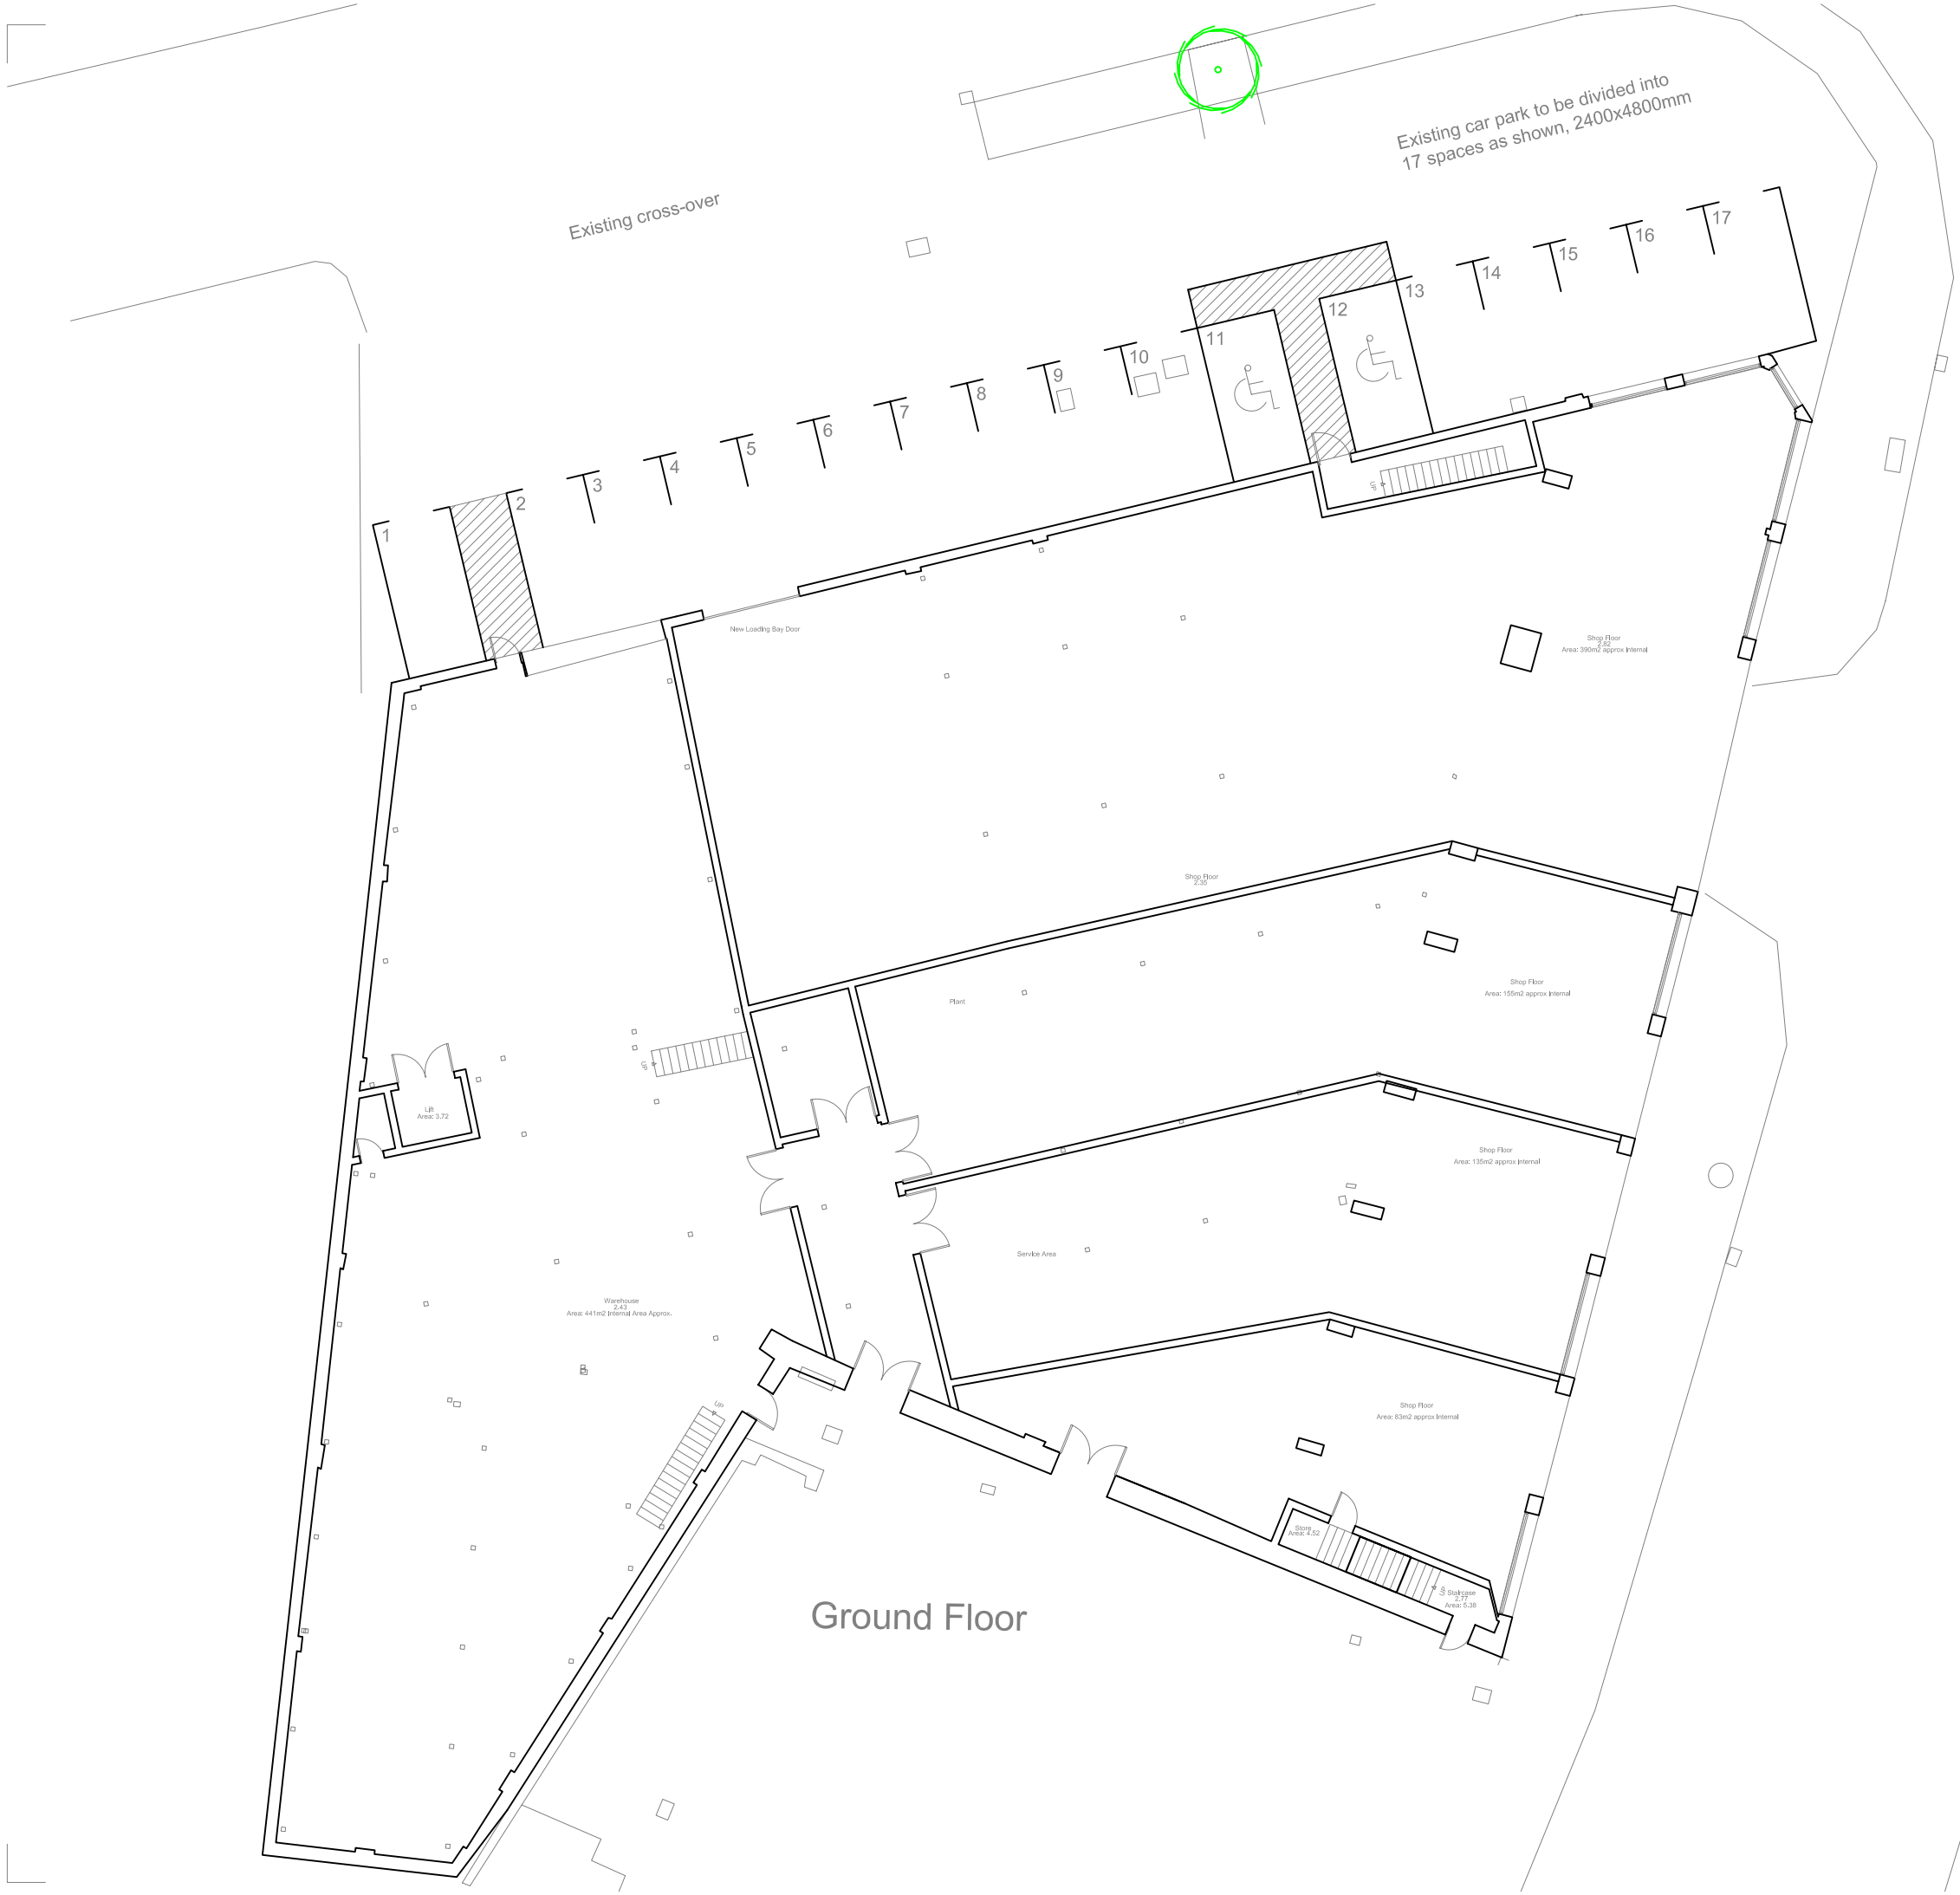


All dimensions are to be checked on site, any discrepancies are to be reported to the Architect before work commences. Do not scale from this drawing.

This drawing is to be read in conjunction with all relevant consultants and specialists drawings / documents, any discrepancies are to be reported to the Architect before the affected work commences.

All structural components shown are indicative only. Details / calculations of structural members are to be provided by the Structural Engineer.

This drawing is copyright.

-

-

-

1 2 3 4 5 10m

Scale 1:200 @ A3

AUSTIN ASSOCIATES

ARCHITECTS

453 CHESTER ROAD OLD TRAFFORD MANCHESTER M16 9HA
TEL: 0161 872 0166 FAX: 0161 872 0170 E-MAIL: mail@austin-associates.co.uk

Project	Withington Road, Whalley Range
Client	Mr. Bruner
Drawing	Proposed Car Park
Scale	1:200 @ A3
Date	March 2008
Number	2290 - 114
Revision	-