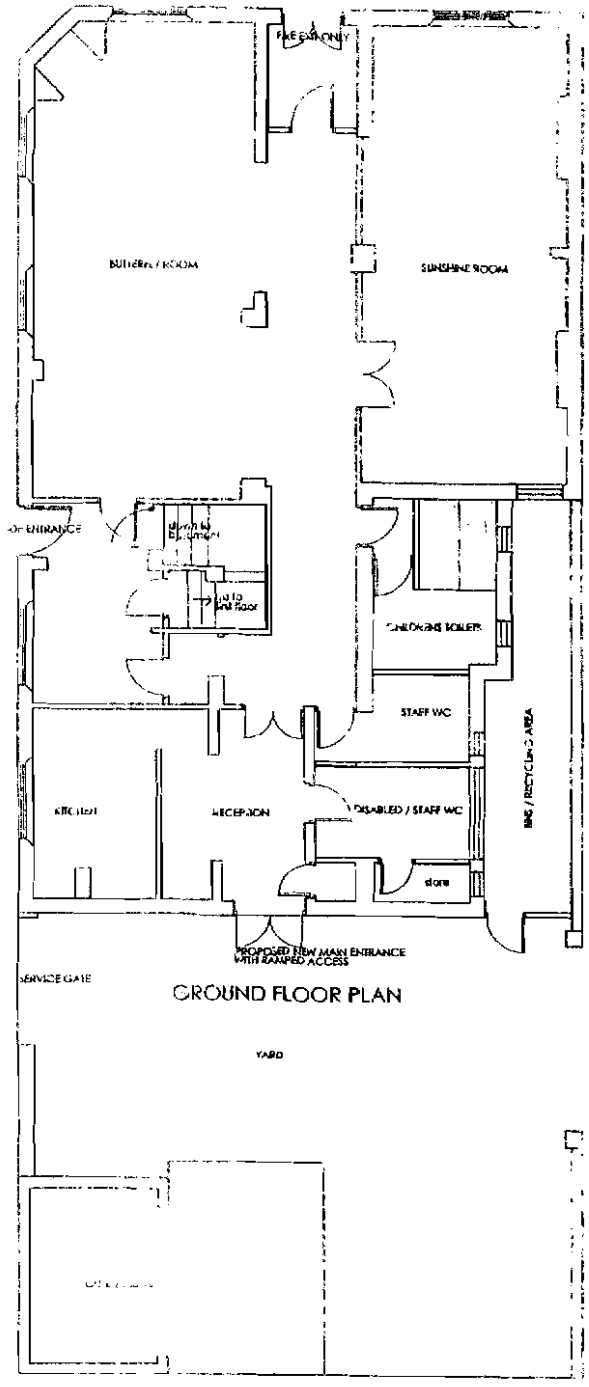

GROUND FLOOR PLAN

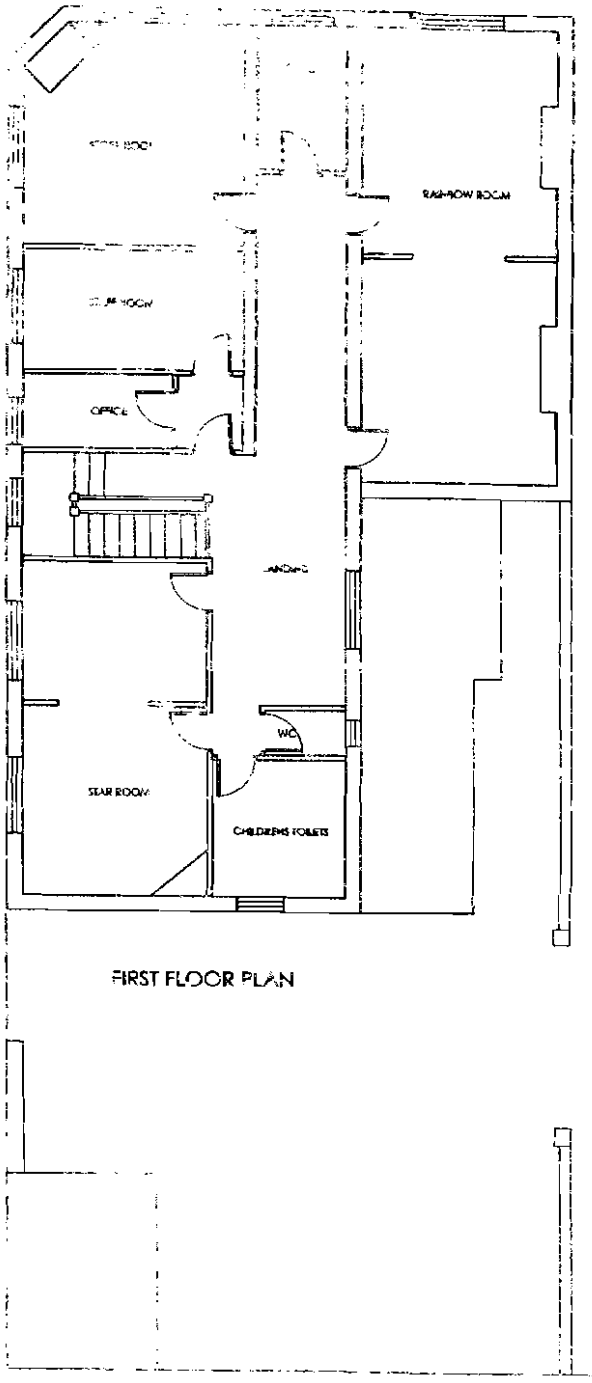

FIRST FLOOR PLAN

PROPOSED PLANS

PLANNING
REC'D
17 SEP 2008
DATE
APPLIED
VALID

REV A DISABLED WC REVISED SEPT 2008

CHANGE OF USE OF BIRCH ARMS HOTEL TO CHILDRENS NURSERY

former BIRCH ARMS HOTEL MANCHESTER M12 6GF

Dwg No: 2008 / 21 / 02 Rev A

Date: AUGUST 2008 Scale 1:50 @ A1 & 1:100 @ A3

m E architectural consultants limited

