0 5

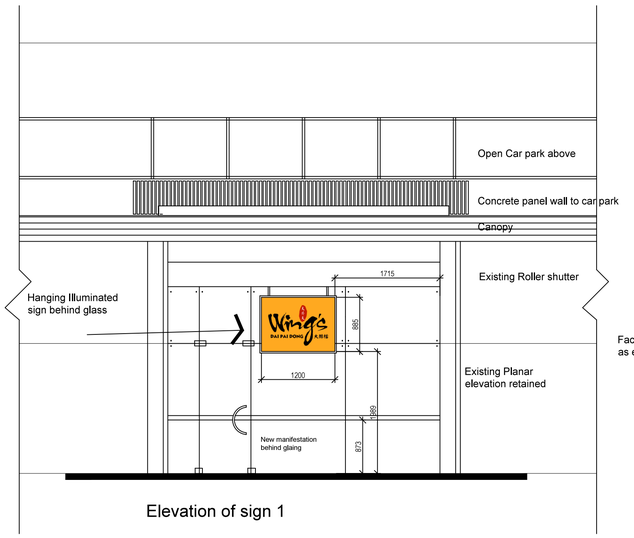

Elevation of sign 1

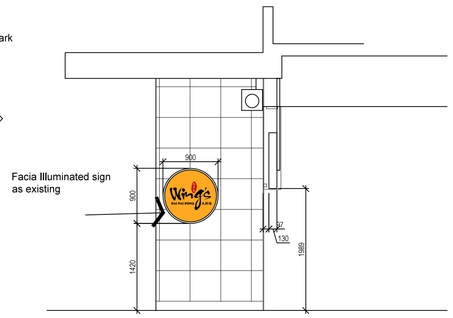

Elevation of sign 2

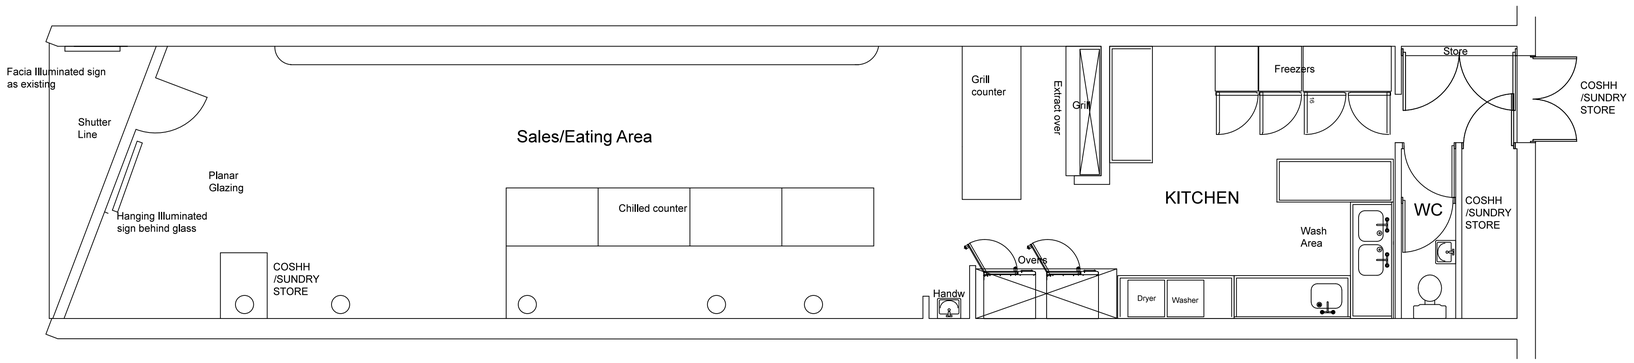

Plan as Proposed

Planning

rev		date	dr by	app by
original drawn by (name) Autocad		02.04.12		

D&D Architecture and Consultancy
t 07788 544046
f 01706860940
e david.holmes@architectureandconsultancy.co.uk

client	Mr Wing Sing Chu
project	Proposed eat in/Takeaway
drg	37 King Street West, Manchester Illuminated signage proposed

scale	sheet size	project no.	drg no.	rev
1:50 @ A1	A1	2012.003	004	

DO NOT SCALE FROM THIS DRAWING