SITE PLAN
SCALE 1:1250

This drawing & design is the copyright of Mimar architecture Ltd and may not be reproduced in any way without prior written consent.

Do not scale from this drawing.

Any discrepancies on this drawing or between drawings are to be reported to this office.

Unless specifically specified these drawings are not to be used for construction.

N

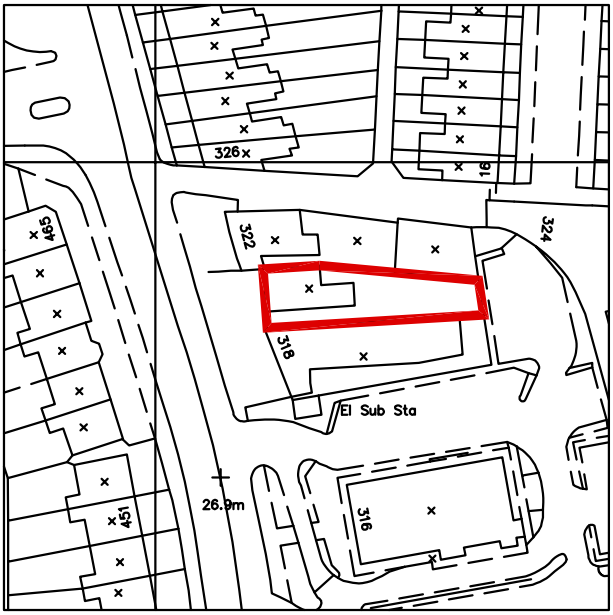

www.mimararchitecture.com
Bruce Court, 25a Hale Road, Altrincham, Cheshire, WA14 2EY
T: 0333 123 5115 e:info@mimararchitecture.com
Company Reg No. 7241272

Project:

Hookahs Bar & Cafe
320 Barlow Moor Road
Chorlton-cum-Hardy

Client:

Mr Samir Makim

Drawing Title:

Location Plan

Project No.	Drawing No.	Scale.	Revision.	Date.
243	PL-01	1:1250@A4		22.04.2013

3 Green Street, Little Germany, Bradford, BD1 5HG
T: 0333 123 5115

Cheshire Yorkshire