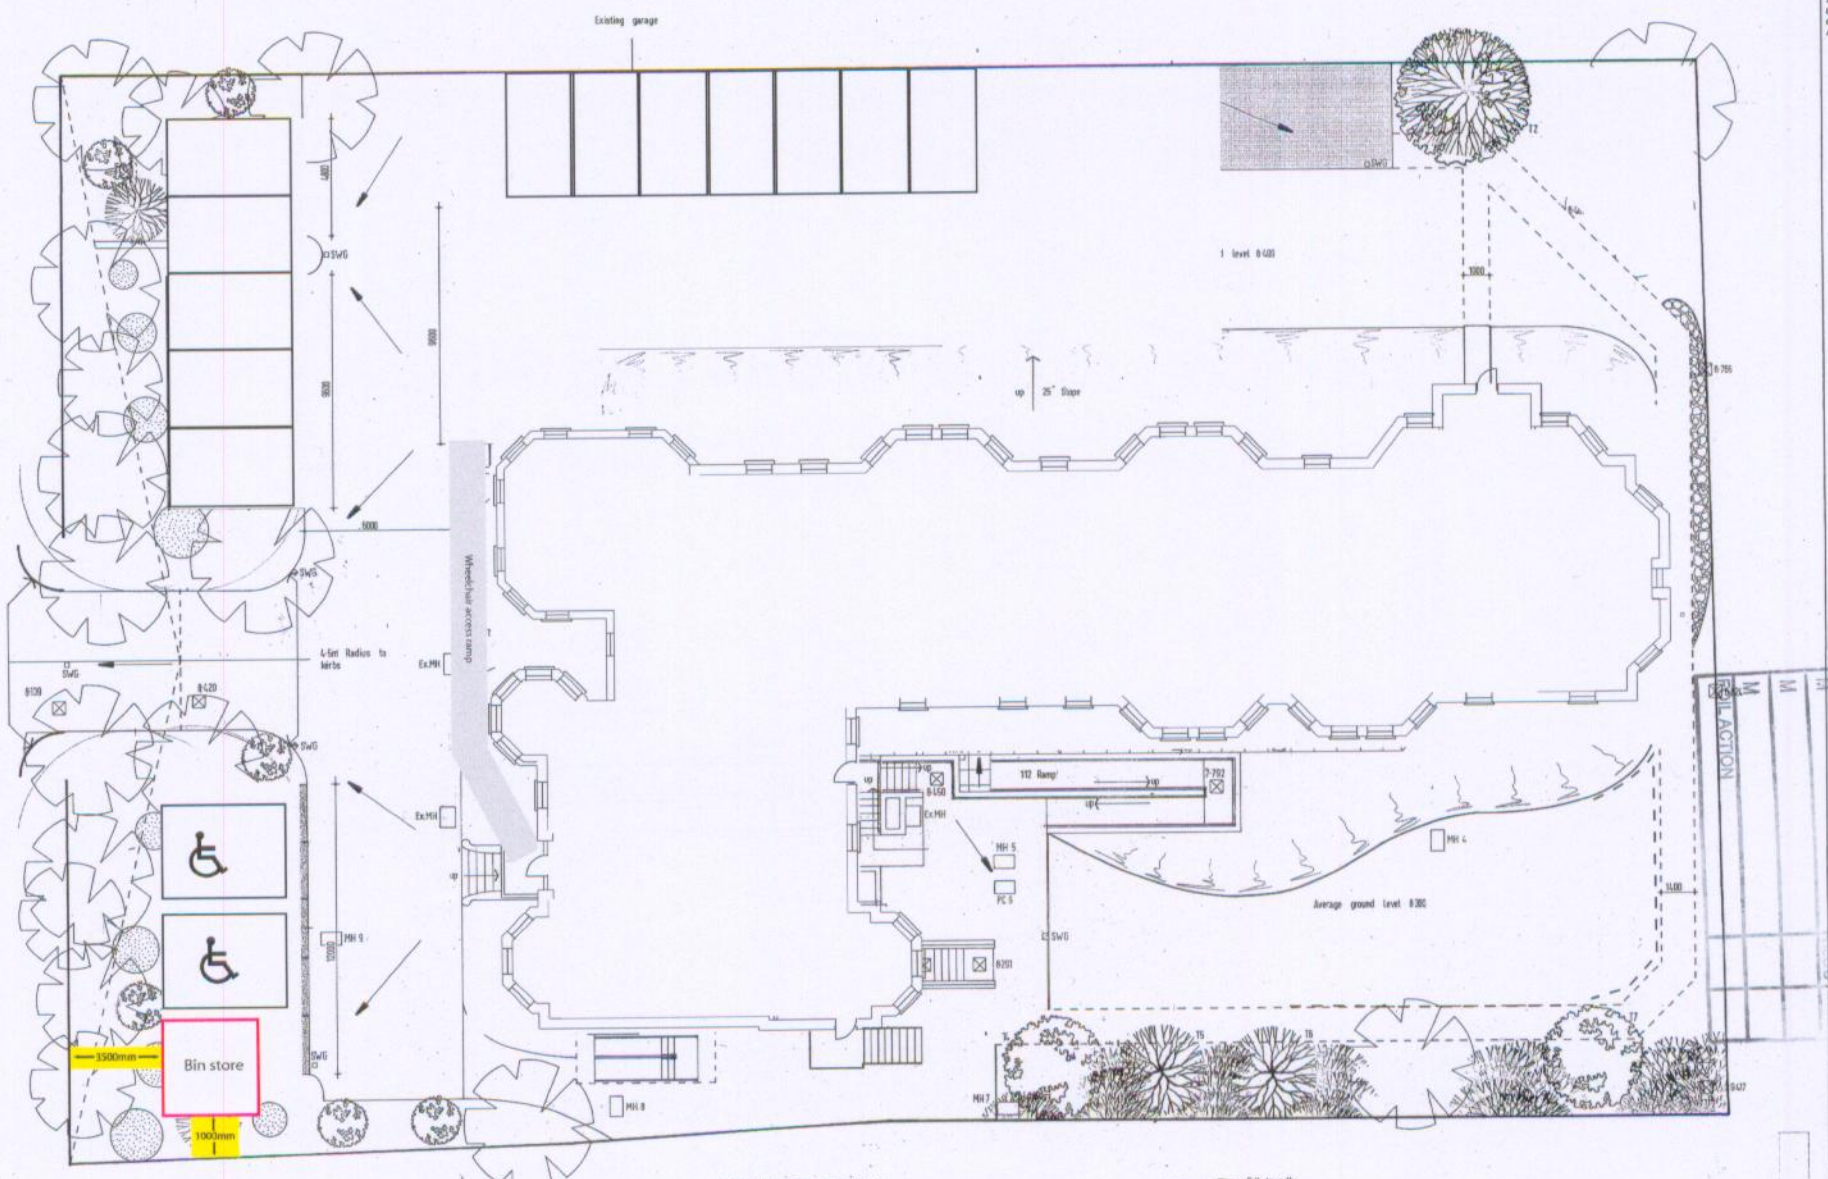

NOTES

NO DIMENSIONS TO BE SCALED FROM THIS DRAWING.

ALL DIMENSIONS TO BE CHECKED BY THE CONTRACTOR ON THE SITE, AND ANY ERRORS OR DISCREPANCIES TO BE REPORTED TO THE ARCHITECTS.

PLANNING

CKD
EPLIED
RECD 11 JUN 2008
M
M
M
FILE ACTION

ISS	REVISION	DATE	IN
A	General ammendments	12-09-90	

DR&Co
ARCHITECTS

HARNHAM NURSING HOME
134 PALATINE RD
DIDSBURY M/C.

job

SITE PLAN
drawing

scale	drawn
1:100	AGN

date	check
09-02-90	

job no	phase	drg no	rev
2169	L	01	A

A1