
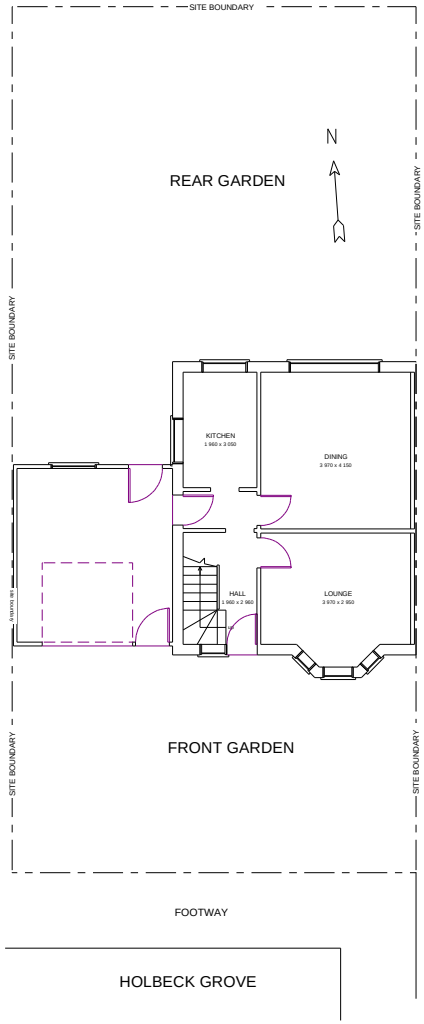



EXISTING SITE PLAN

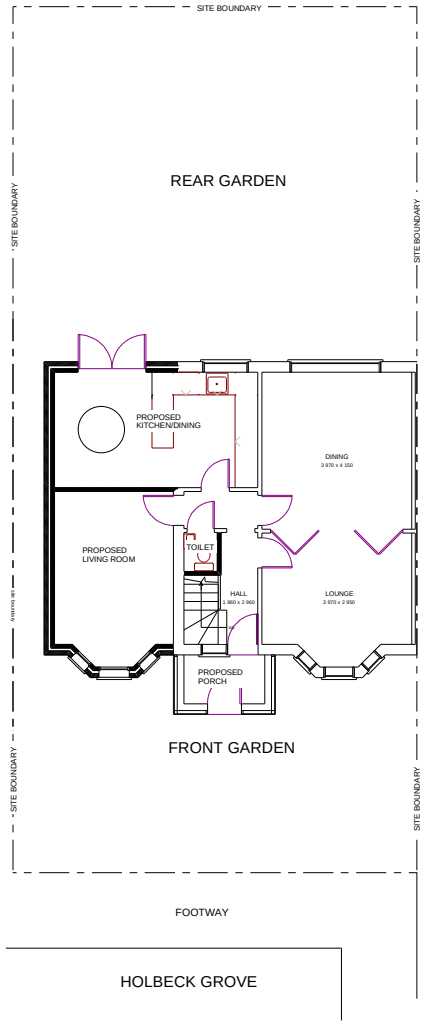

PROPOSED SITE PLAN

Scale: metres 0 0.5 1.0 1.5 2.0 3.0 4.0 5.0

4 HOLBECK GROVE, VICTORIA PARK
MANCHESTER M14 5GT
drwg no.: 935/1 scale: 1/200@A4
drawn by: gff date: 25.06.13
SITE PLAN

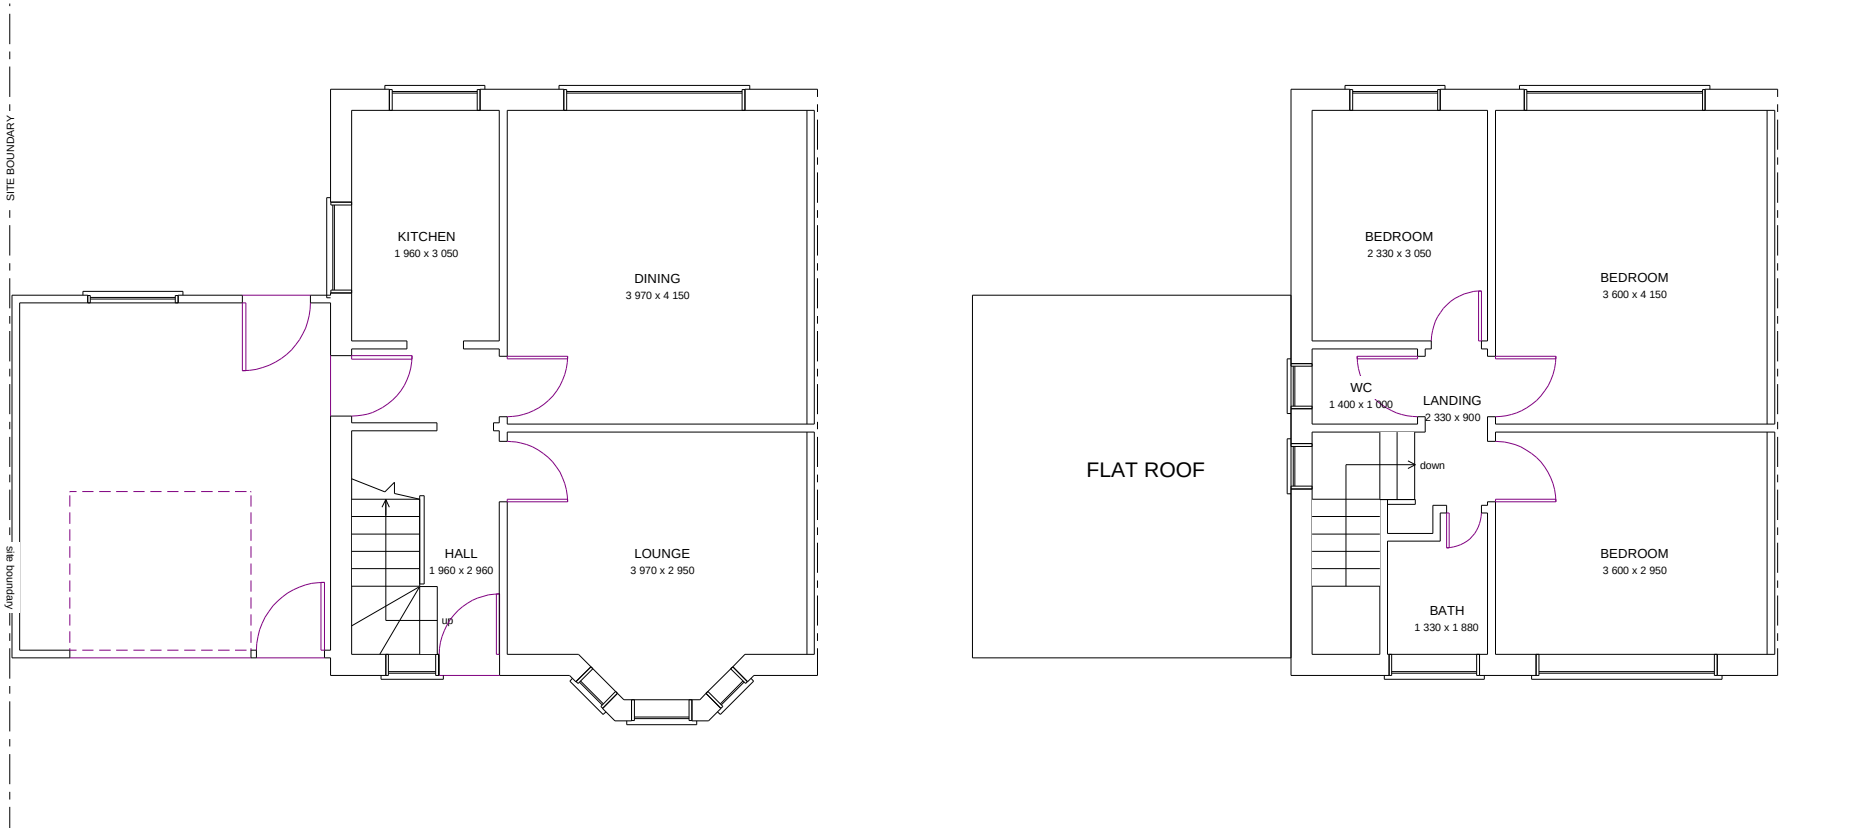


Scale: metres 0 0.5 1.0 1.5 2.0 3.0 4.0 5.0

4 HOLBECK GROVE, VICTORIA PARK
MANCHESTER M14 5GT
drwg no.: 935/2 scale: 1/100@A4
drawn by: gff date: 05.02.13
EXISTING FLOOR PLANS



FRONT

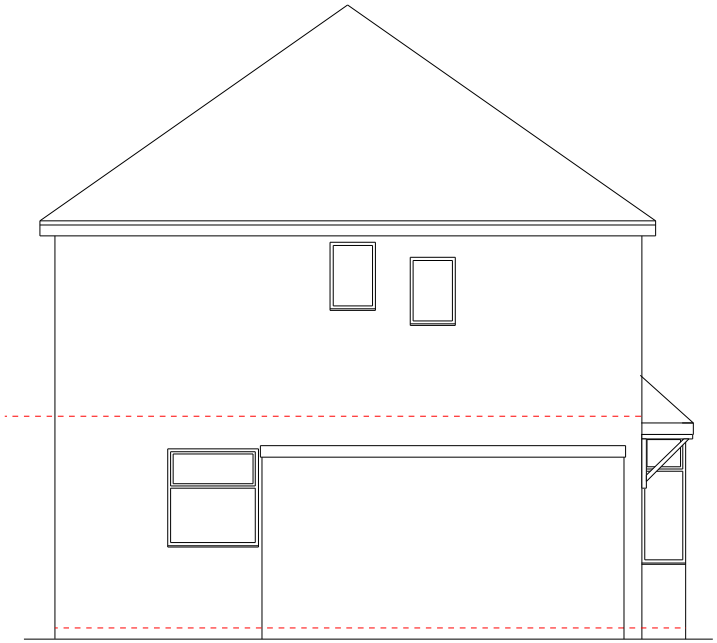

SIDE




REAR

Scale: metres

0 0.5 1.0 1.5 2.0 3.0 4.0 5.0

4 HOLBECK GROVE
LONGSIGHT MANCHESTER
drwg no.: 935/3 scale: 1/100 @ A4
drawn by: gff date: 10.05.13
EXISTING ELEVATIONS

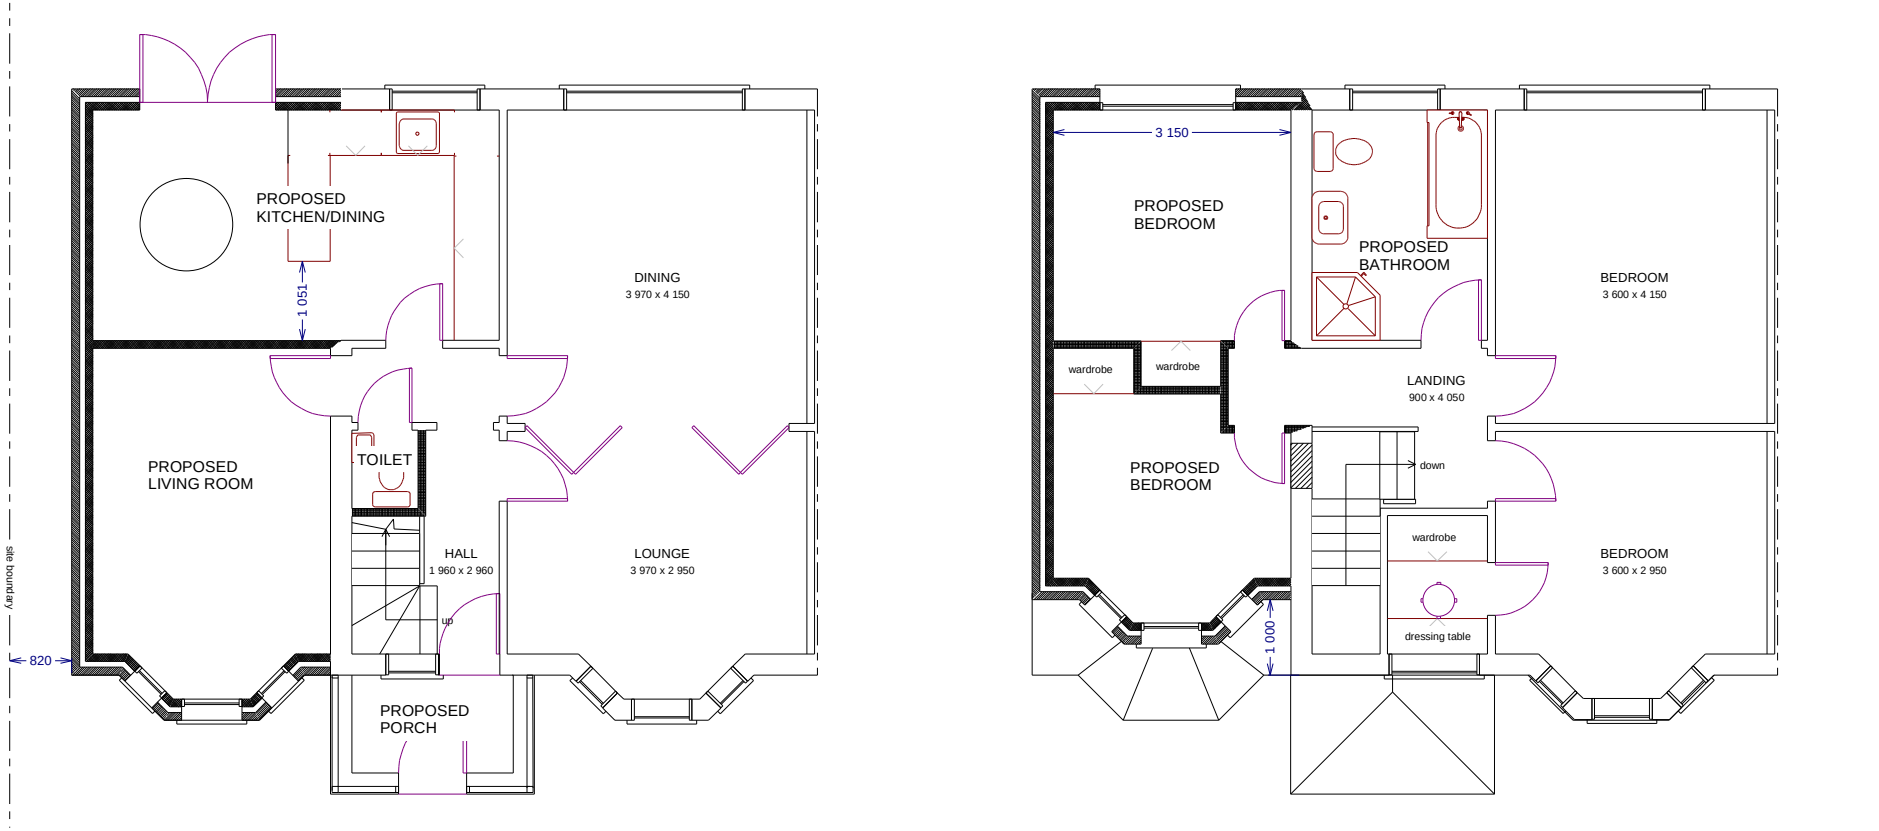


Scale: metres

0 0.5 1.0 1.5 2.0 3.0 4.0 5.0

4 HOLBECK GROVE, VICTORIA PARK
MANCHESTER M14 5GT
drwg no.: 935/4 scale: 1/100@A4
drawn by: gff date: 05.02.13
PROPOSED FLOOR PLANS



FRONT

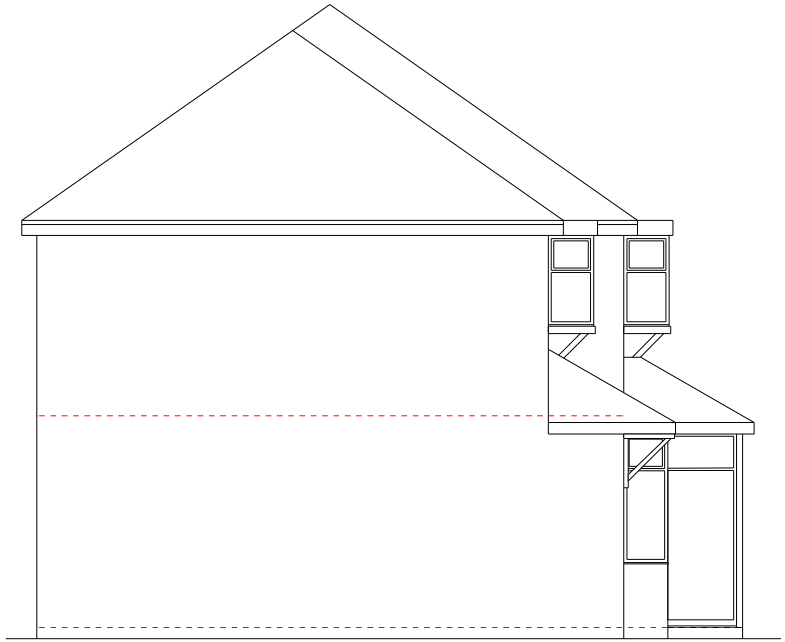

SIDE



REAR

Scale: metres

0 0.5 1.0 1.5 2.0 3.0 4.0 5.0

4 HOLBECK GROVE
LONGSIGHT MANCHESTER
drwg no.: 935/5 scale: 1/100
drawn by: gff date: 10.05.13
PROPOSED ELEVATIONS