an environment to make your competitors green with envy

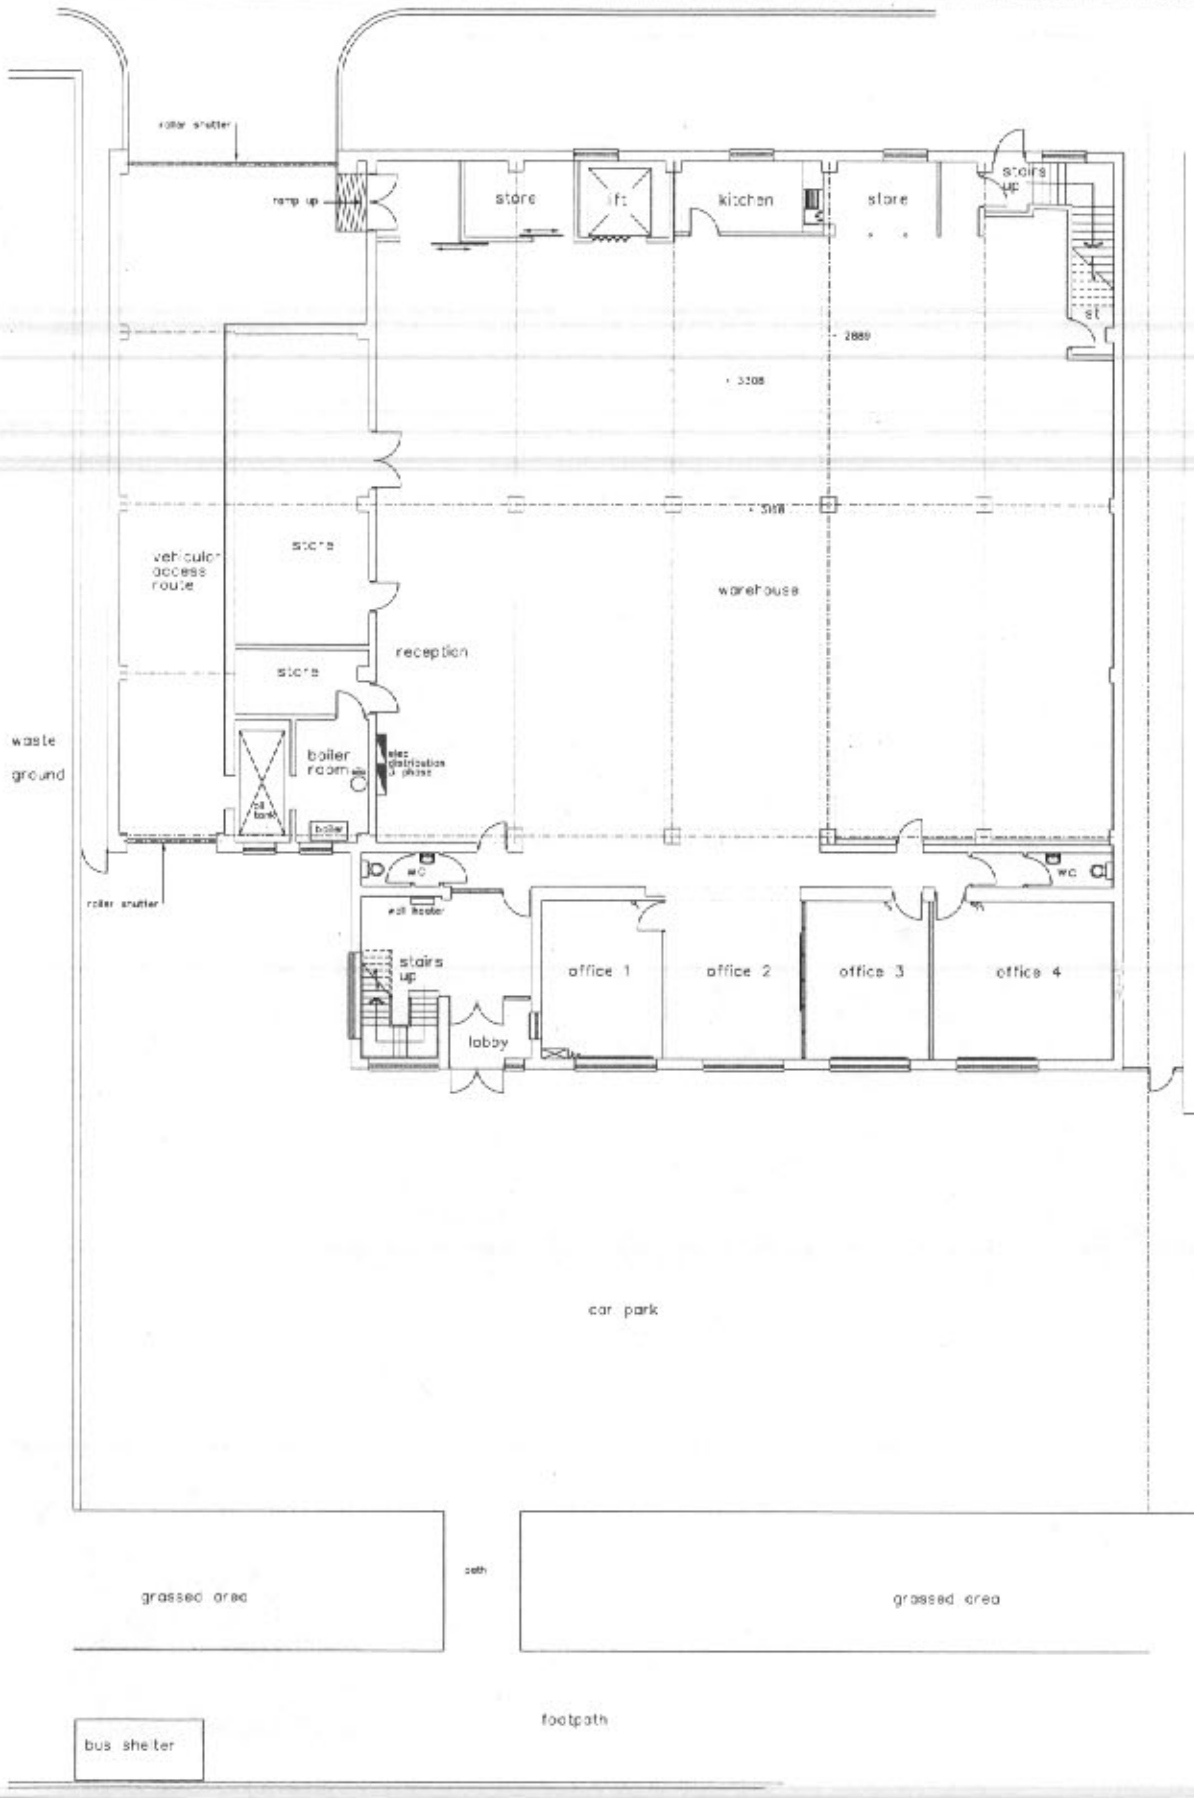

Existing Ground Floor Plan

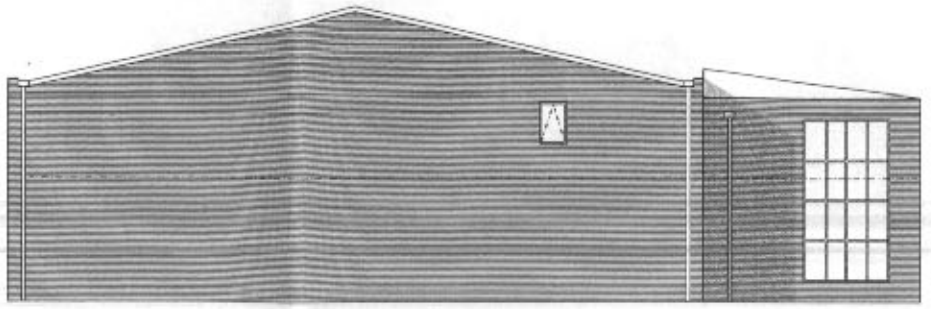

Existing Side Elevation

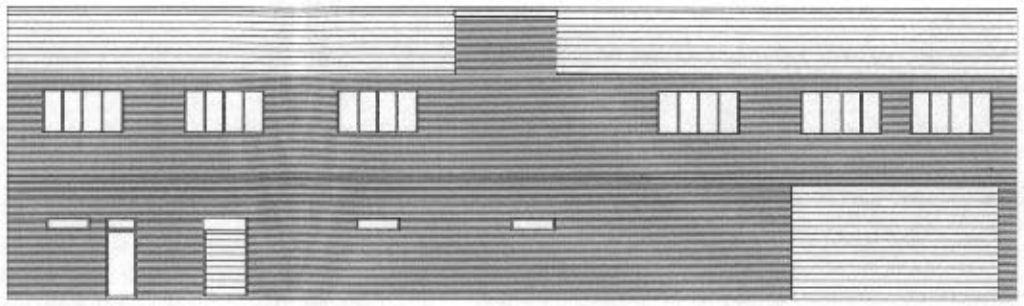

Existing Rear Elevation

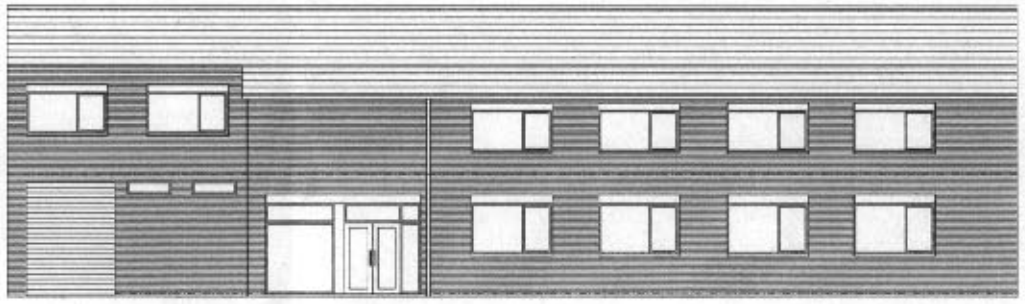

Existing Front Elevation

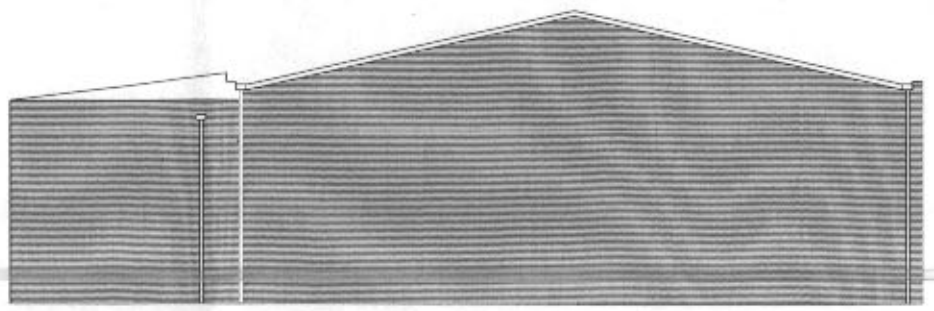

Existing Side Elevation

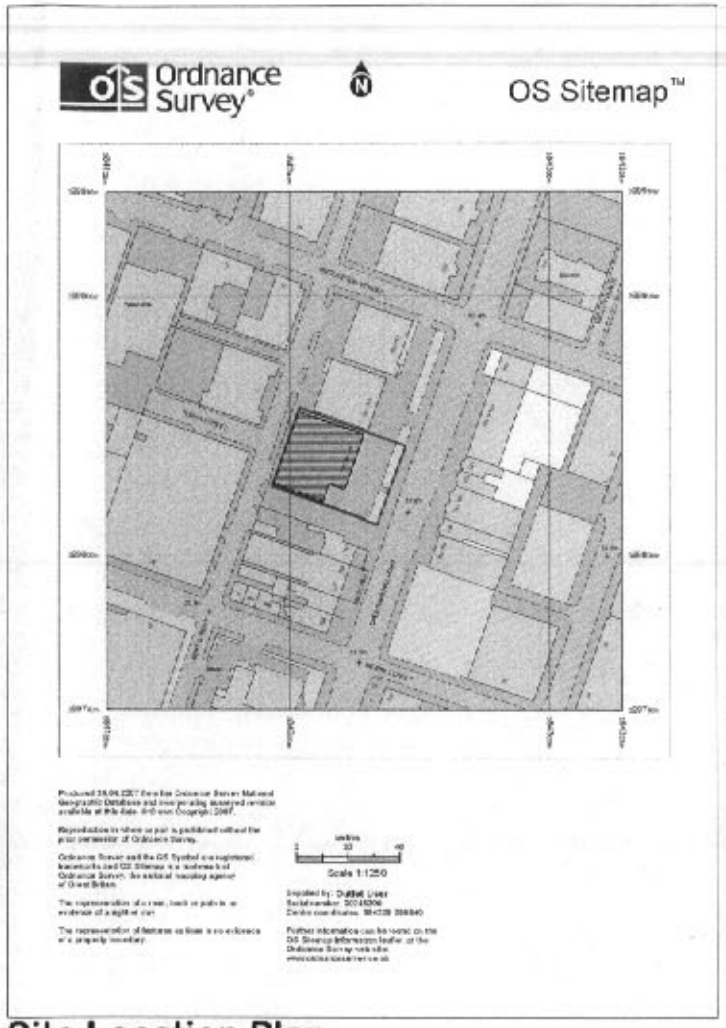

Site Location Plan

Client
PARISIAN

Title
EXISTING BUILDING ON CHEETHAM HILL ROAD

Drawing No	Revision/Issue no.	Date
STW228-300	A	16/09/07
Scale & Sheet Size	Drawn by	Approved by
1:500 @ A1	JWJ	KY

Whitespace Consultants Ltd.
85 Chorley New Road, Bolton
BL1 4QR
T. 01204 388510 F. 0870 7621531 E. sales@whitespace.org.uk
Web www.whitespace.org.uk

whitespace consultants

Issue "A" Initiation for information and draft purposes only

THIS DRAWING/DESIGN IS THE SOLE COPYRIGHT OF WHITESPACE CONSULTANTS LIMITED AND MAY NOT BE REPRODUCED, SHANT FORM WITHOUT PRIOR CONSENT.
THIS DRAWING IS NOT AVAILABLE ON DISKETTE OR BY EMAIL.
PLEASE CONTACT THE ABOVE OFFICE ON SITE IN MIND FOR FURTHER DETAILS.