NOTES
The Contractor is to check all dimensions and conditions on site before commencing. Do not scale from this drawing.
This drawing remains the copyright of POZZONI DESIGN GROUP.

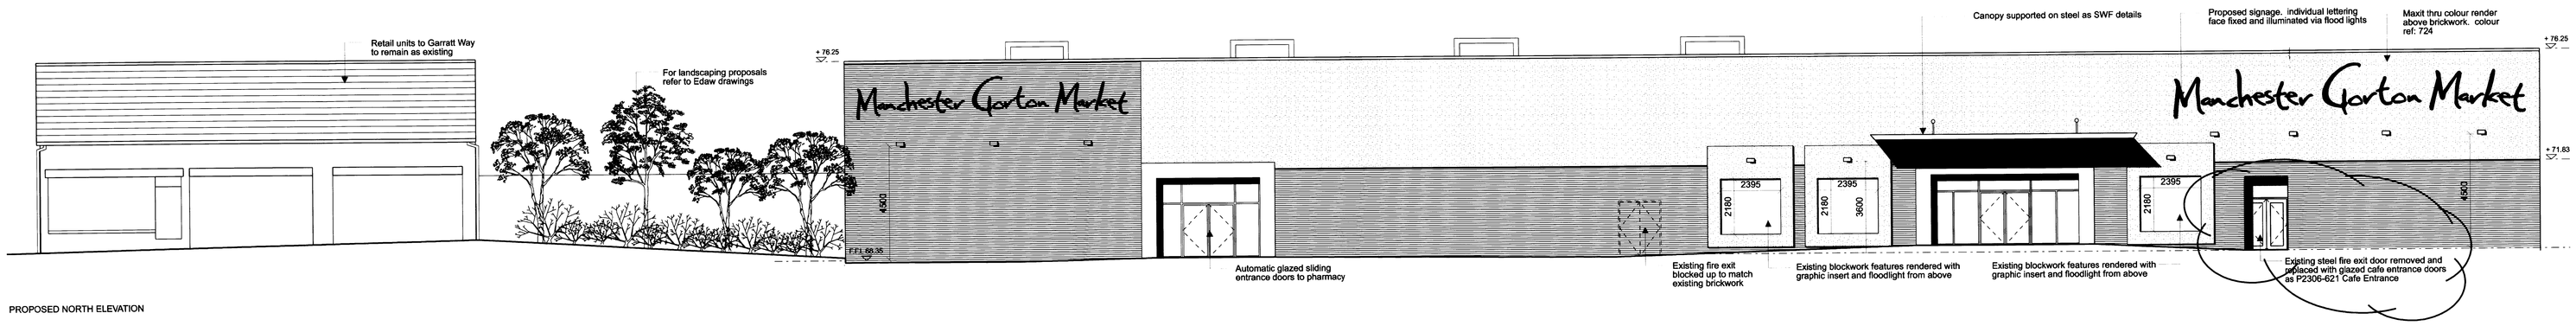

PROPOSED NORTH ELEVATION

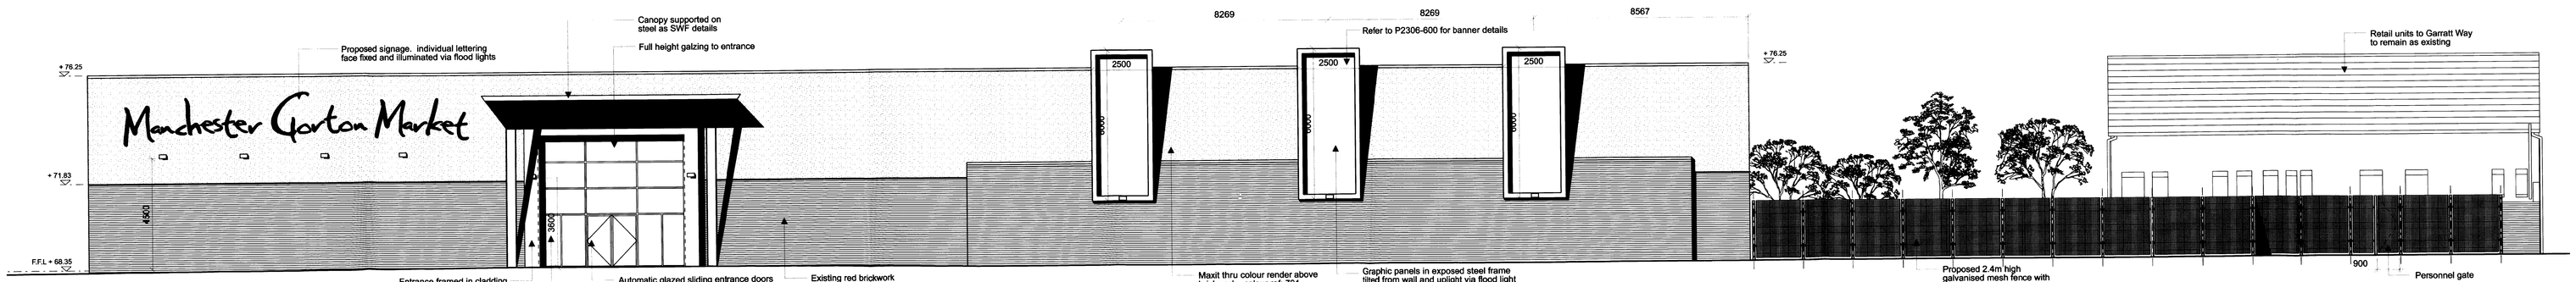

PROPOSED SOUTH ELEVATION

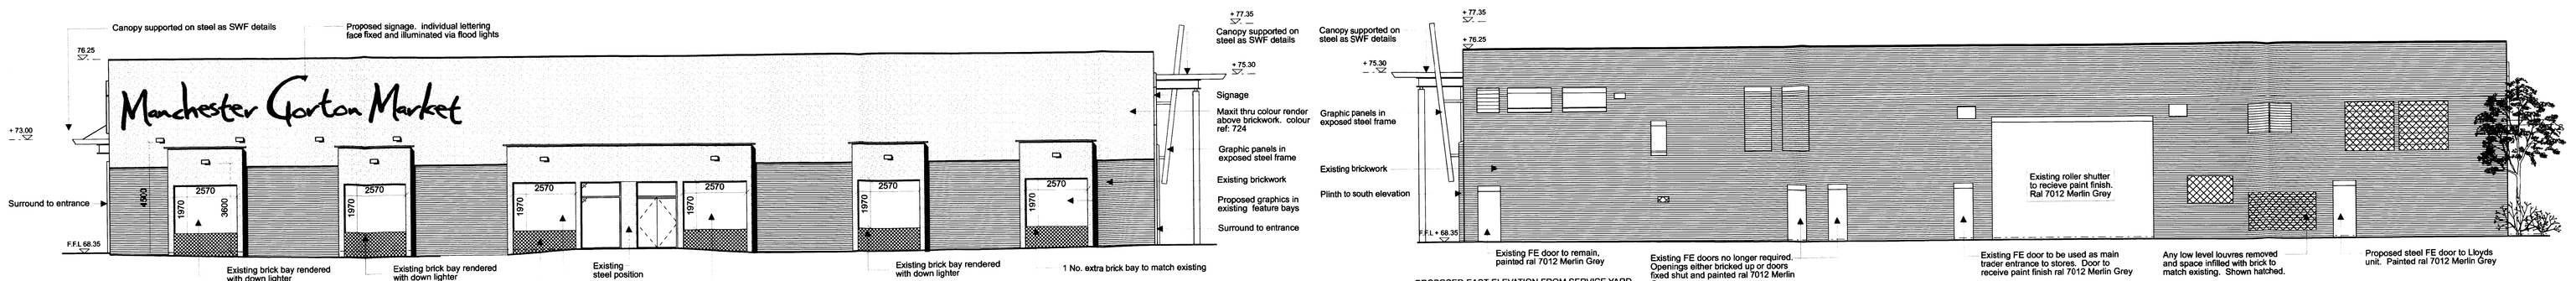

PROPOSED WEST ELEVATION

PROPOSED EAST ELEVATION FROM SERVICE YARD

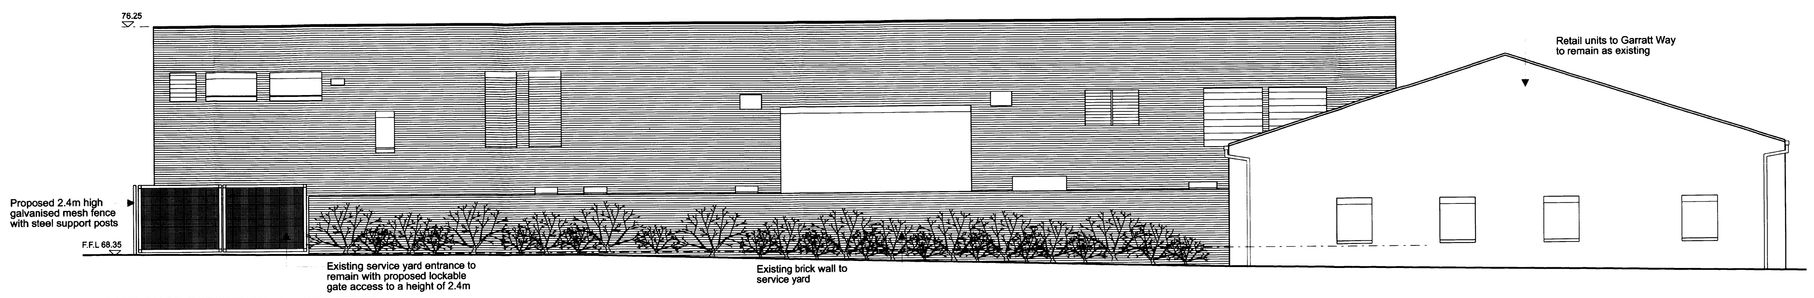

PROPOSED EAST ELEVATION FROM WELLINGTON STREET

PLANNING
RECD
- 1 APR 2008

Rev. S: 08.02.08 Cafe Entrance added to North Elevation. MKM
Rev. R: 04.12.07 South elevation amended to show brick plinth behind graphic panels. MKM
Rev. P 31.10.07 Canopy to Garrett Way reduced in size and banner frames shown on grid. MKM
Rev. N 16.10.07 Issued for Construction. MKM

Revision	By	Date

Client: Ask Developments Ltd

Job: Gorton Market Manchester

Drawing: Proposed Building Elevations

☐ Feasibility ☐ Design ☐ Tender ☐ Contract ■ Construction ☐ As Built

Scale: 1:100 @A0
Drawn: MKM
Date: 04-01-06
Drg. No.: P2306-100 Rev: S

POZZONI Design Group
T 0161 928 7848
F 0161 926 9428
E architects@pozzoni-group.co.uk
2 Woodville Road
Altrincham
WA14 2FH