DO NOT SCALE - ALL CHANGES TO BE DONE ON CAD

| REV | DATE | DESCRIPTION | APPROVED |
|---|---|---|---|
| A | | | |

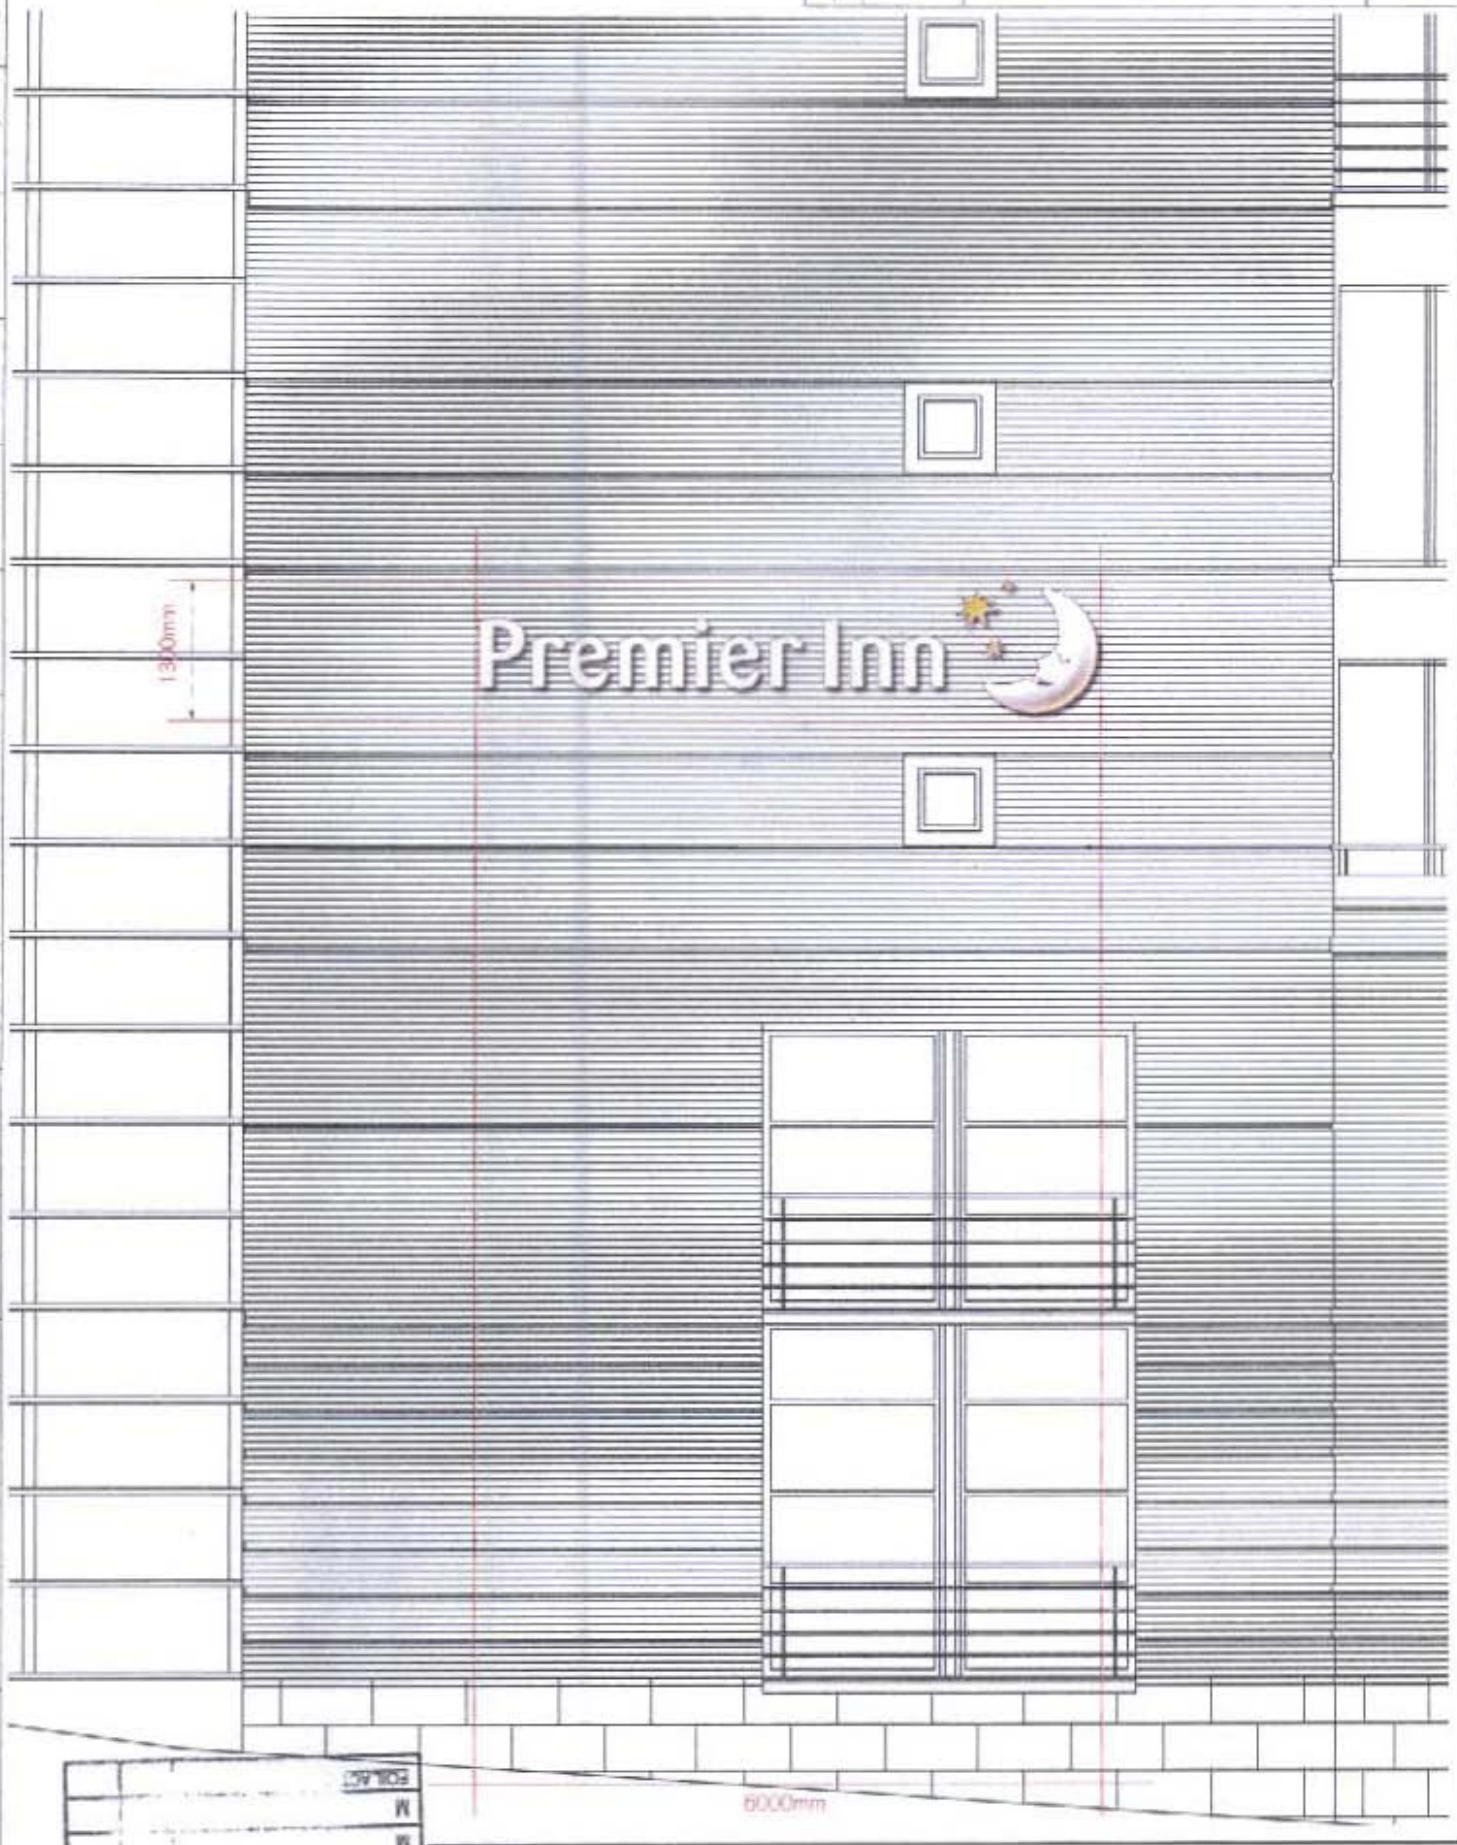



ENDPOINT LTD.


TITLE: 403 : Manchester CC GMEX - Bishopsgate Elevation E2 - Large Scale

| | | | | | |
|---|---|---|---|---|---|
| MATERIAL | XXX | | | SHRINKAGE | XX |
| FINISH | XXX | GENERAL WALL | XXX | GENERAL DRAFT | XX |
| DRAWN BY | | CHECKED | XXX | SCALE | 1:50 @ A3 |

TOLERANCES

ALL DIMENSIONS IN mm

DRG No. 403 - E2 - LA

FOR ACT
M
M
M
DATE
RECD 01 OCT 2008
REPL
ACK