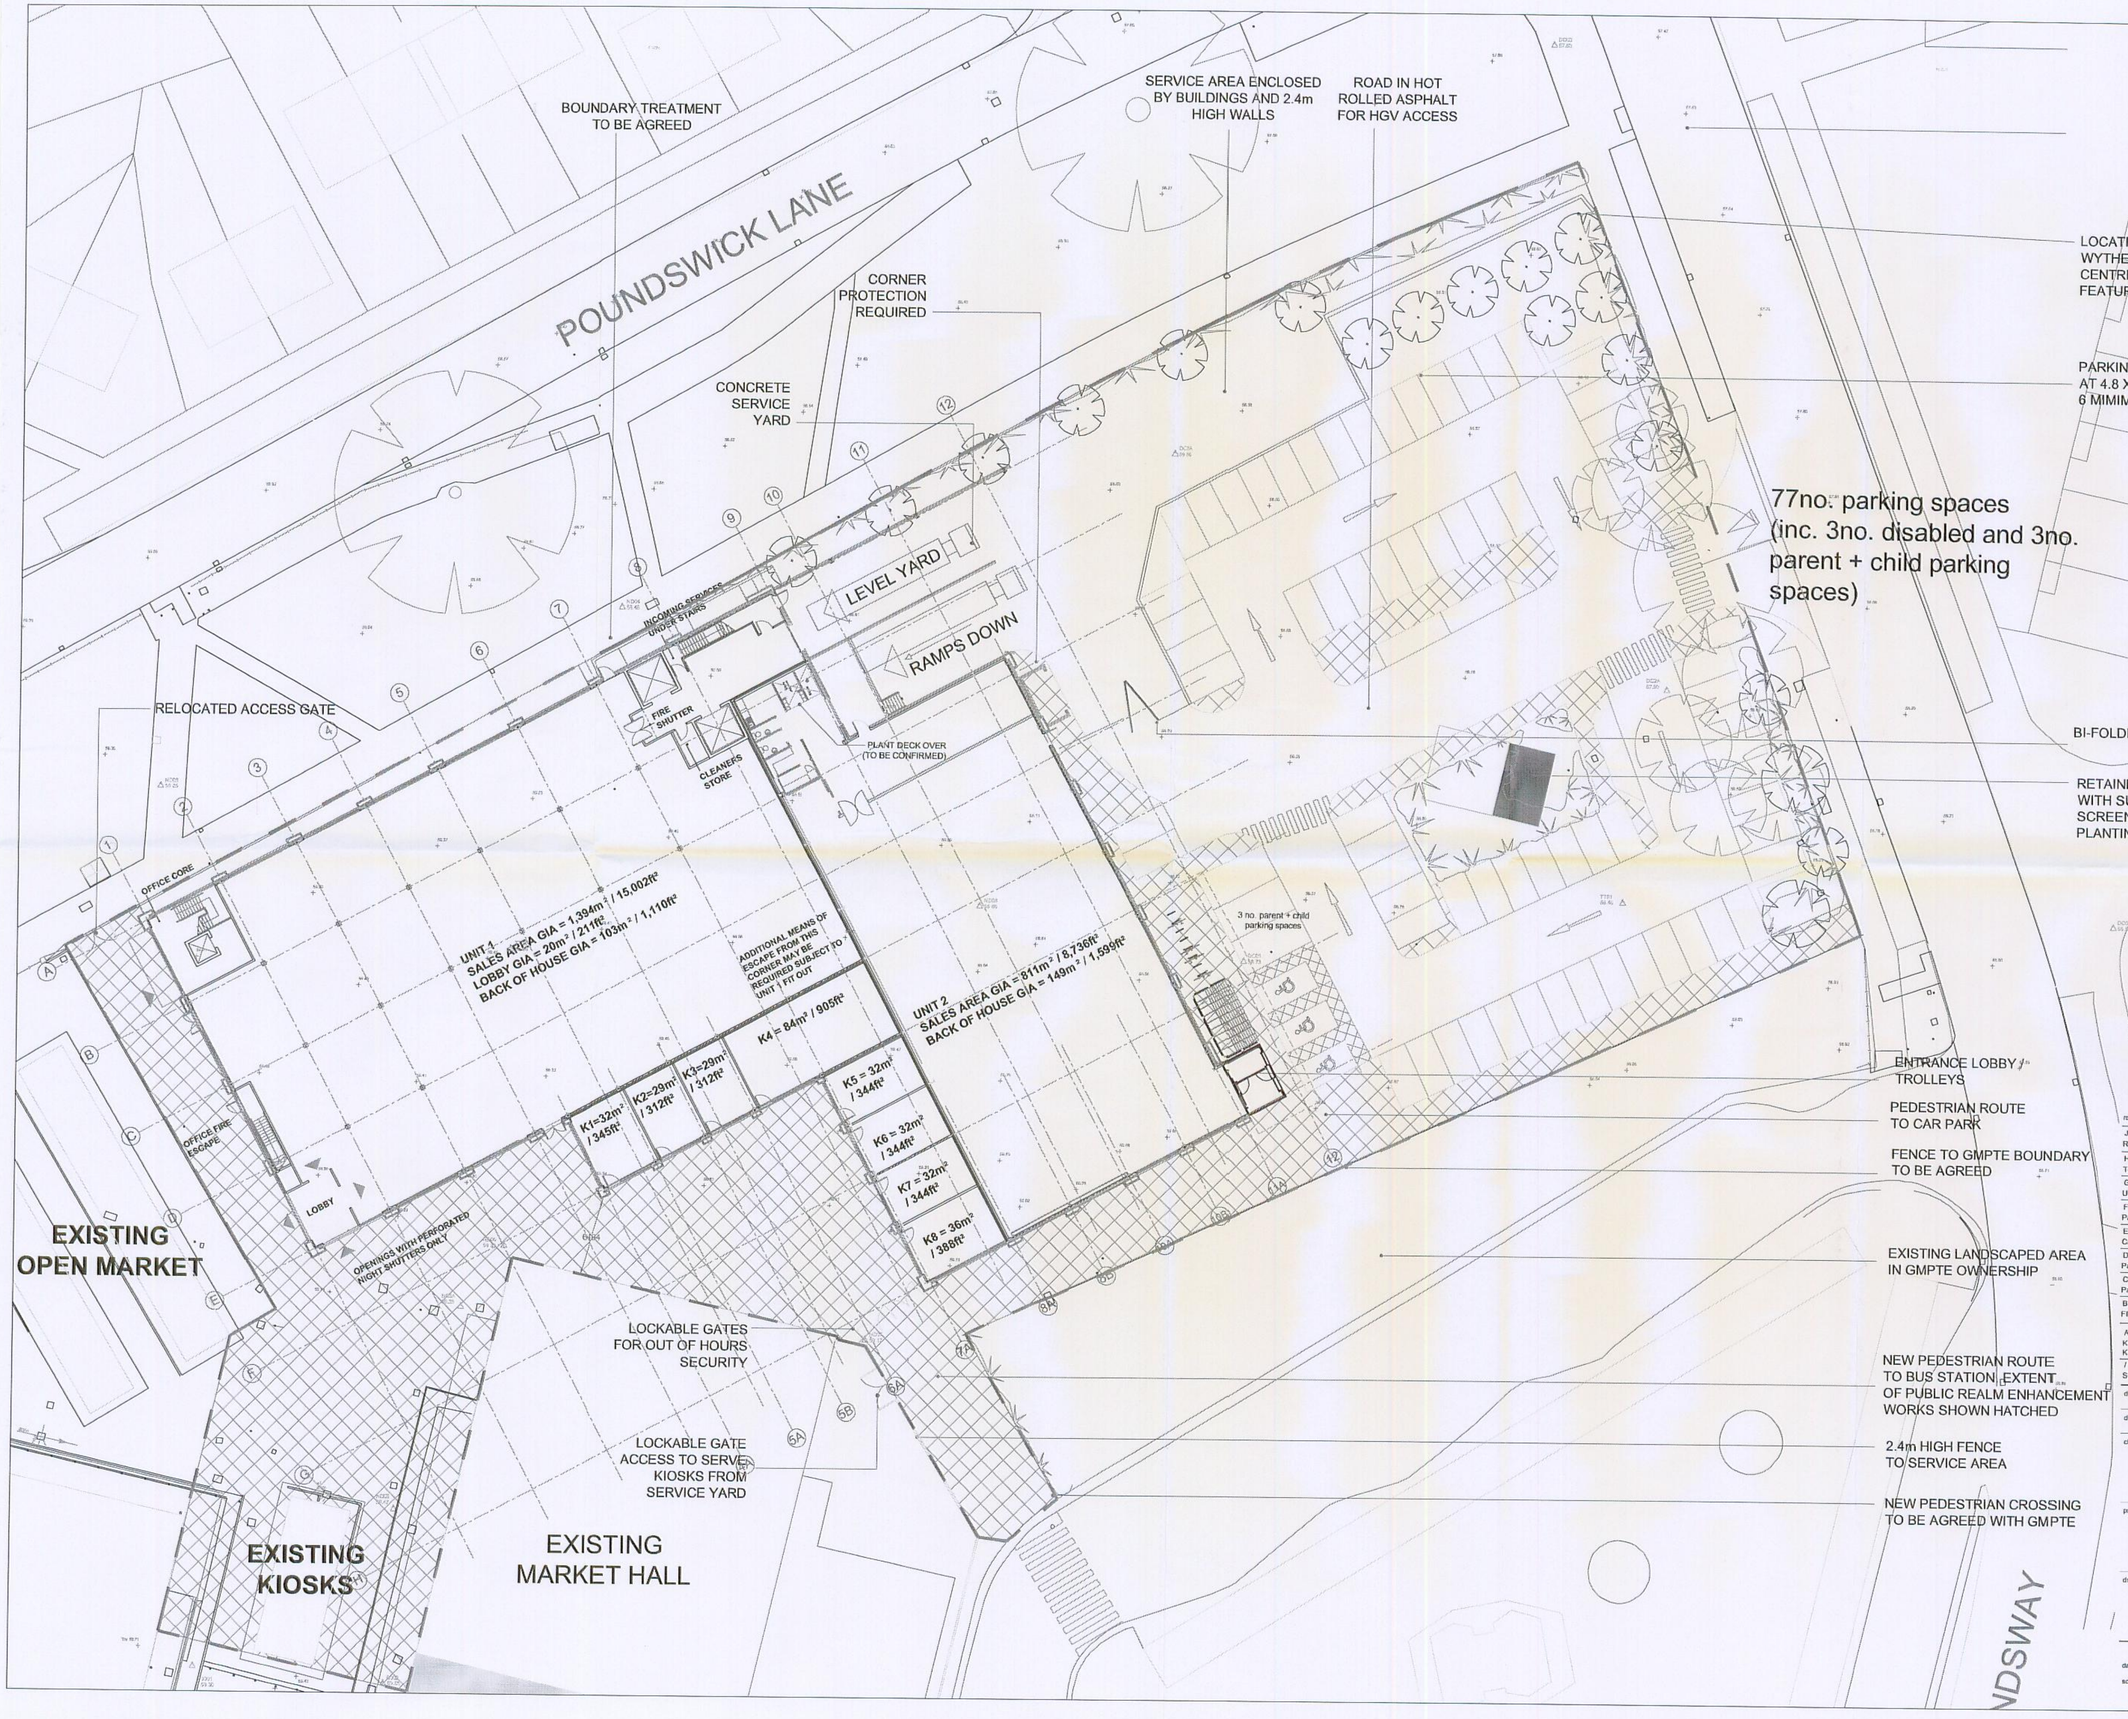

NOTES

- All dimensions and levels are to be checked on site.
- Any discrepancies are to be reported to the architect before any work commences.
- This drawing shall not be scaled to ascertain any dimensions. Work to figured dims only.
- This drawing shall not be reproduced without express written permission from AEW.
- Title overlay drawings and ownership boundaries are produced using all reasonable endeavours. AEW cannot be responsible for the accuracy or scale discrepancy of base plans supplied to them.

PLANNING
ACK'D
REPLIED
RECD 13 OCT 2008
NOTES:
DELIVERY VEHICLE CIRCULATION SUBJECT TO TRACKING ANALYSIS

rev	date	drawn	checked
J	25/09/08	C.I.H.	AL
Ramp to Unit 1 escape door & FFL added			
H	15/09/08	C.I.H.	AL
Topographical survey information added parking layout adjusted to suit			
G	04/09/08	C.I.H.	AL
Unit 1 footprint revised.			
F	10/07/08	YFL	AL
Parent + child parking spaces added.			checked
E	10/07/08	YFL	AL
Car park layout amended, no. of spaces added.			
D	24/06/08	C.I.H.	AL
Parking layout revised to allow greater room forarticulated vehicles			
C	17/06/08	C.I.H.	AL
Parking layout revised to allow greater room forarticulated vehicles			
B	29/05/08	PH	AL
FIRE EXITS AND BACK OF HOUSE RE-PLANNED			
A	18/04/08	DB	AL
KIOSK 7 OMITTED. FRONTING, CAR PARK & OTHER KIOSKS RE-PLANNED.			
/	08/04/08	PH	AL
SUBMITTED TO MCC PLANNING DEPT.			

drawing stage: **Planning**

drawing status: **For Approval**

client: Redman Heenan Properties Ltd

project: Proposed Retail / Commercial Development Etrop Court

drawing title: **Proposed Site Plan**

date	08/04/08	drawn	PH
scale	1/500 @ A3	checked	AL

Job No. **B2777** DWG No. **P03** Rev **J**

AEW ARCHITECTS AND DESIGNERS LTD
CENTURY BUILDINGS, ST MARY'S PARSONAGE
MANCHESTER M3 2DF T:0161 2144370 F:0161 2144371