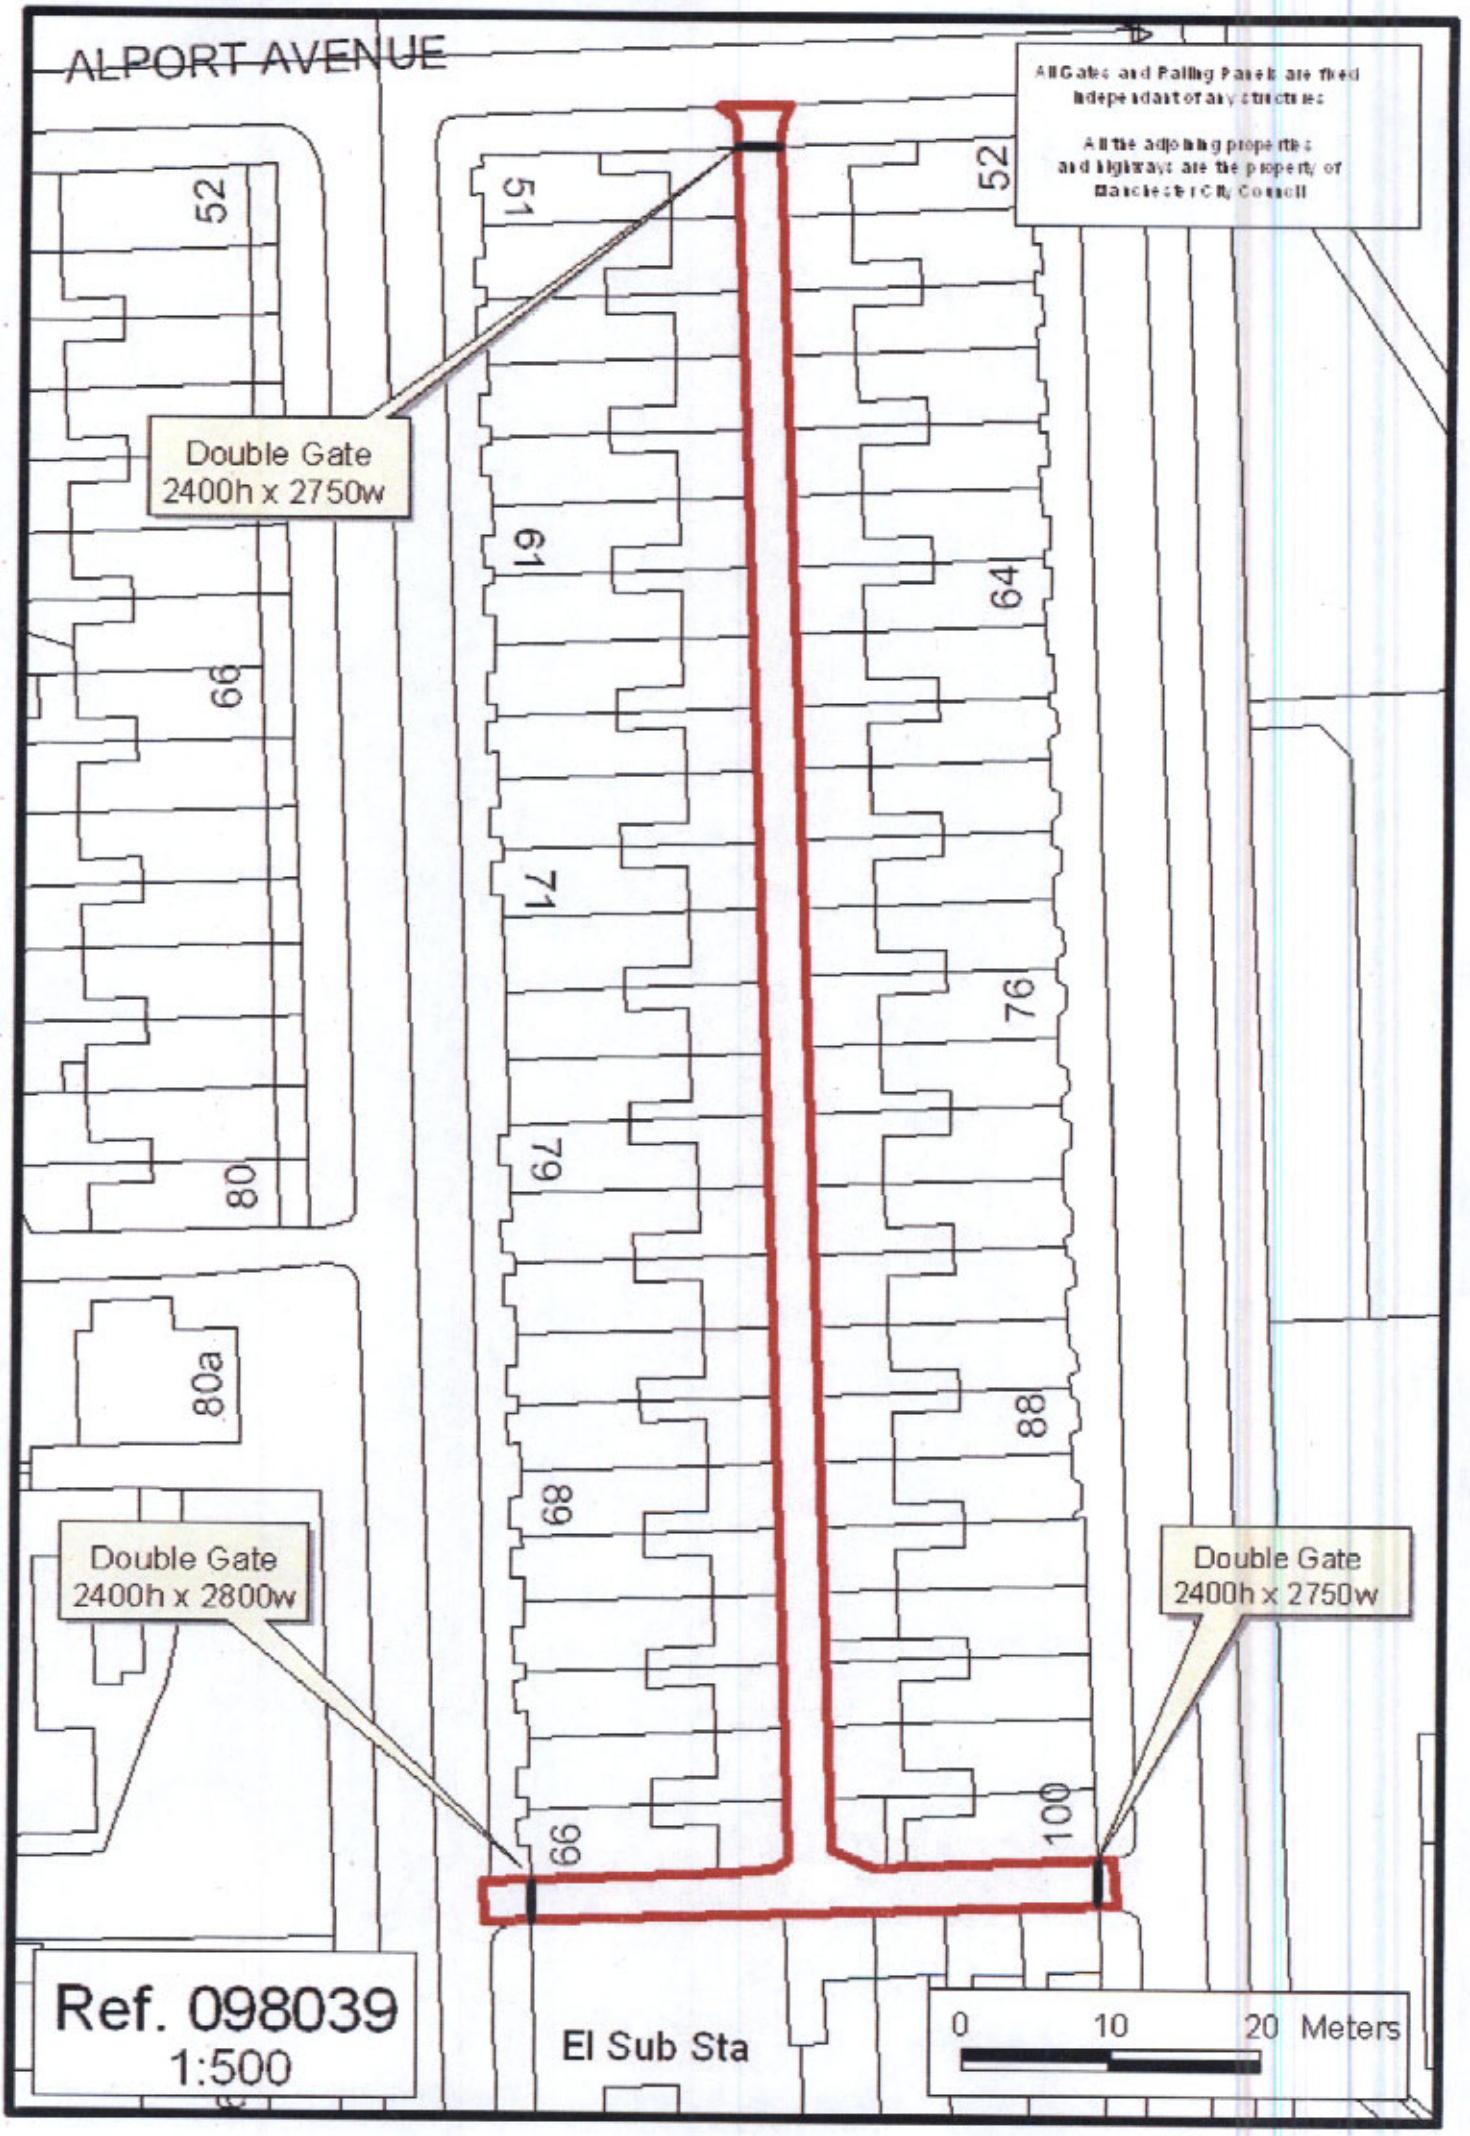

ALPORT AVENUE
All Gates and Railing Panels are fixed independant of any structures
All the adjoining properties and highways are the property of Manchester City Council
Double Gate
2400h x 2750w
Double Gate
2400h x 2800w
Double Gate
2400h x 2750w
52
51
52
61
64
66
71
76
79
80
80a
88
68
66
100
Ref. 098039
1:500
El Sub Sta
0
10
20 Meters