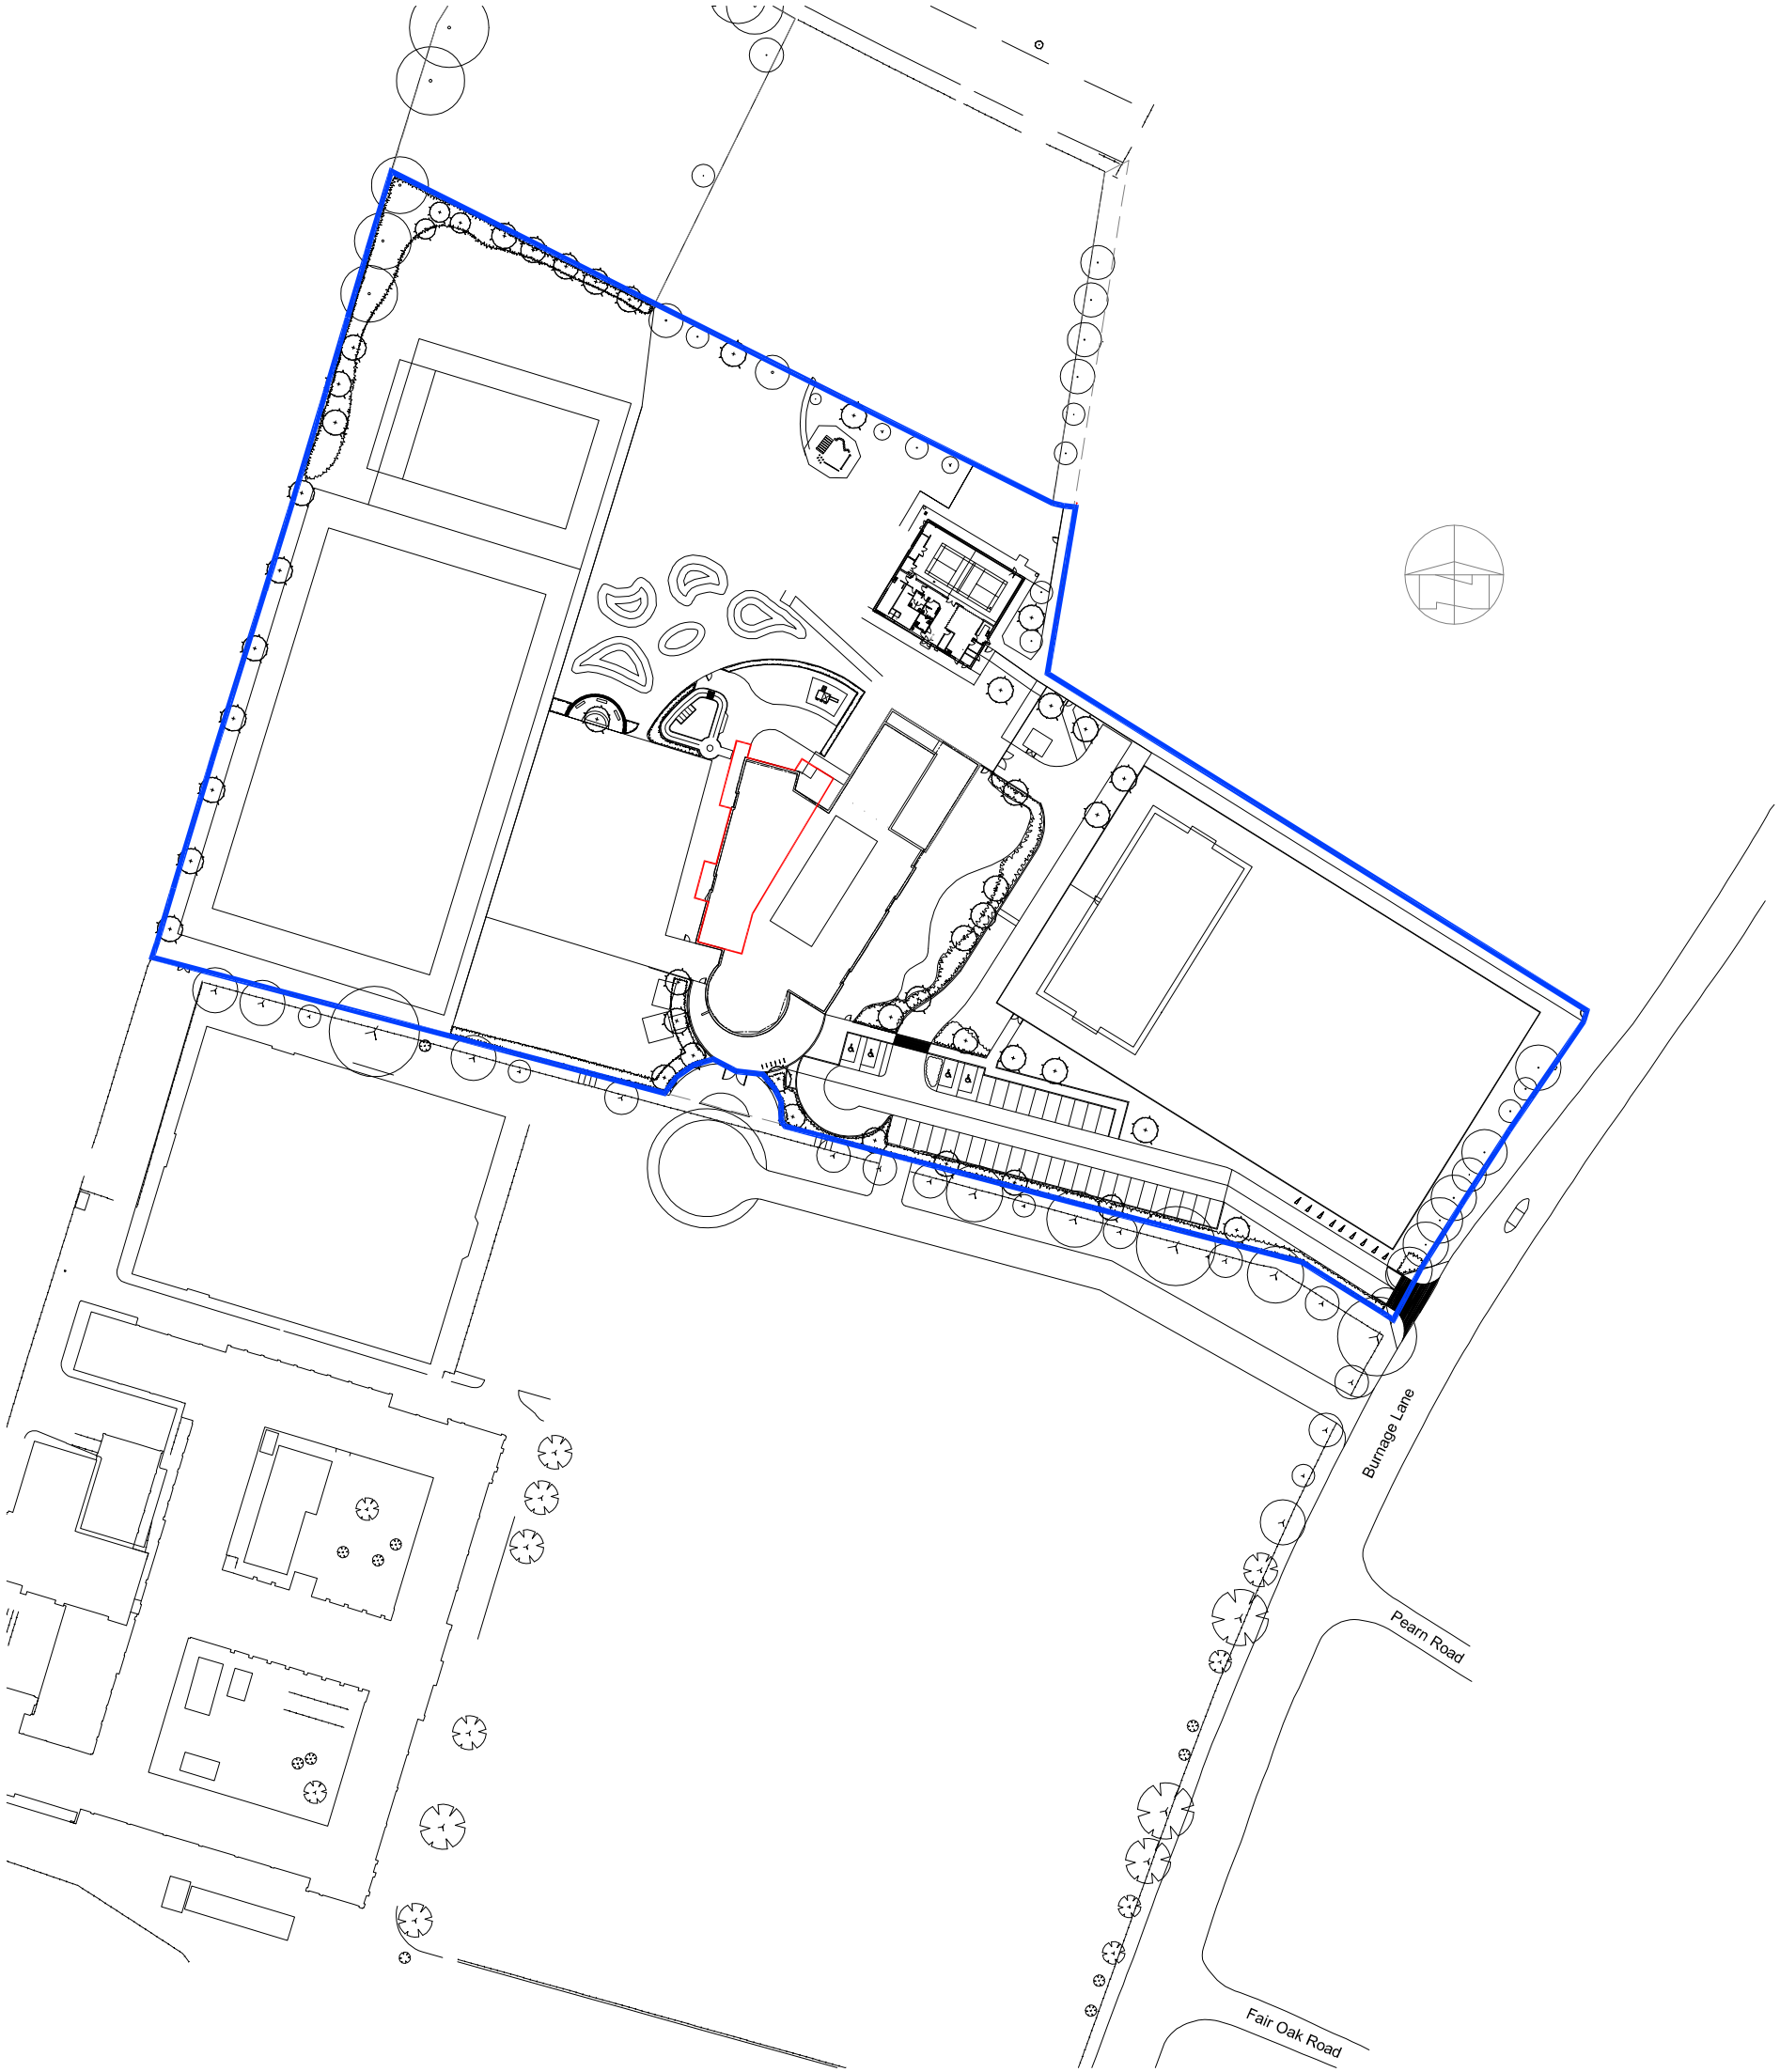


NOTES

All work to be carried out in accordance with Building Regulations and the requirements of the Local Authority.

The Contractor shall check all dimensions on site before commencement of works.

No dimensions to be scaled off this drawing.

© COPYRIGHT RESERVED

rev.	date	amendments	drawn	checked

t 01274 532500 f 01274 534000 www.riversidearchitects.co.uk

RIVERSIDE DESIGN STUDIO ARCHITECTS

Salts Mill
Victoria Road
Saltaire
Bradford
BD18 3LA

PLANNING

Alterations to Green End Primary School
Burnage Lane
Manchester

Site Location Plan

scale at A3: 1:1250 date: 19.06.2013 drawn: FP approved: ACS

job ref: 12-203-A drg no: 01 rev: