
NOTES

1. Site location and access for delivery of materials to the compound.
2. Location of block.
3. Compound Location.

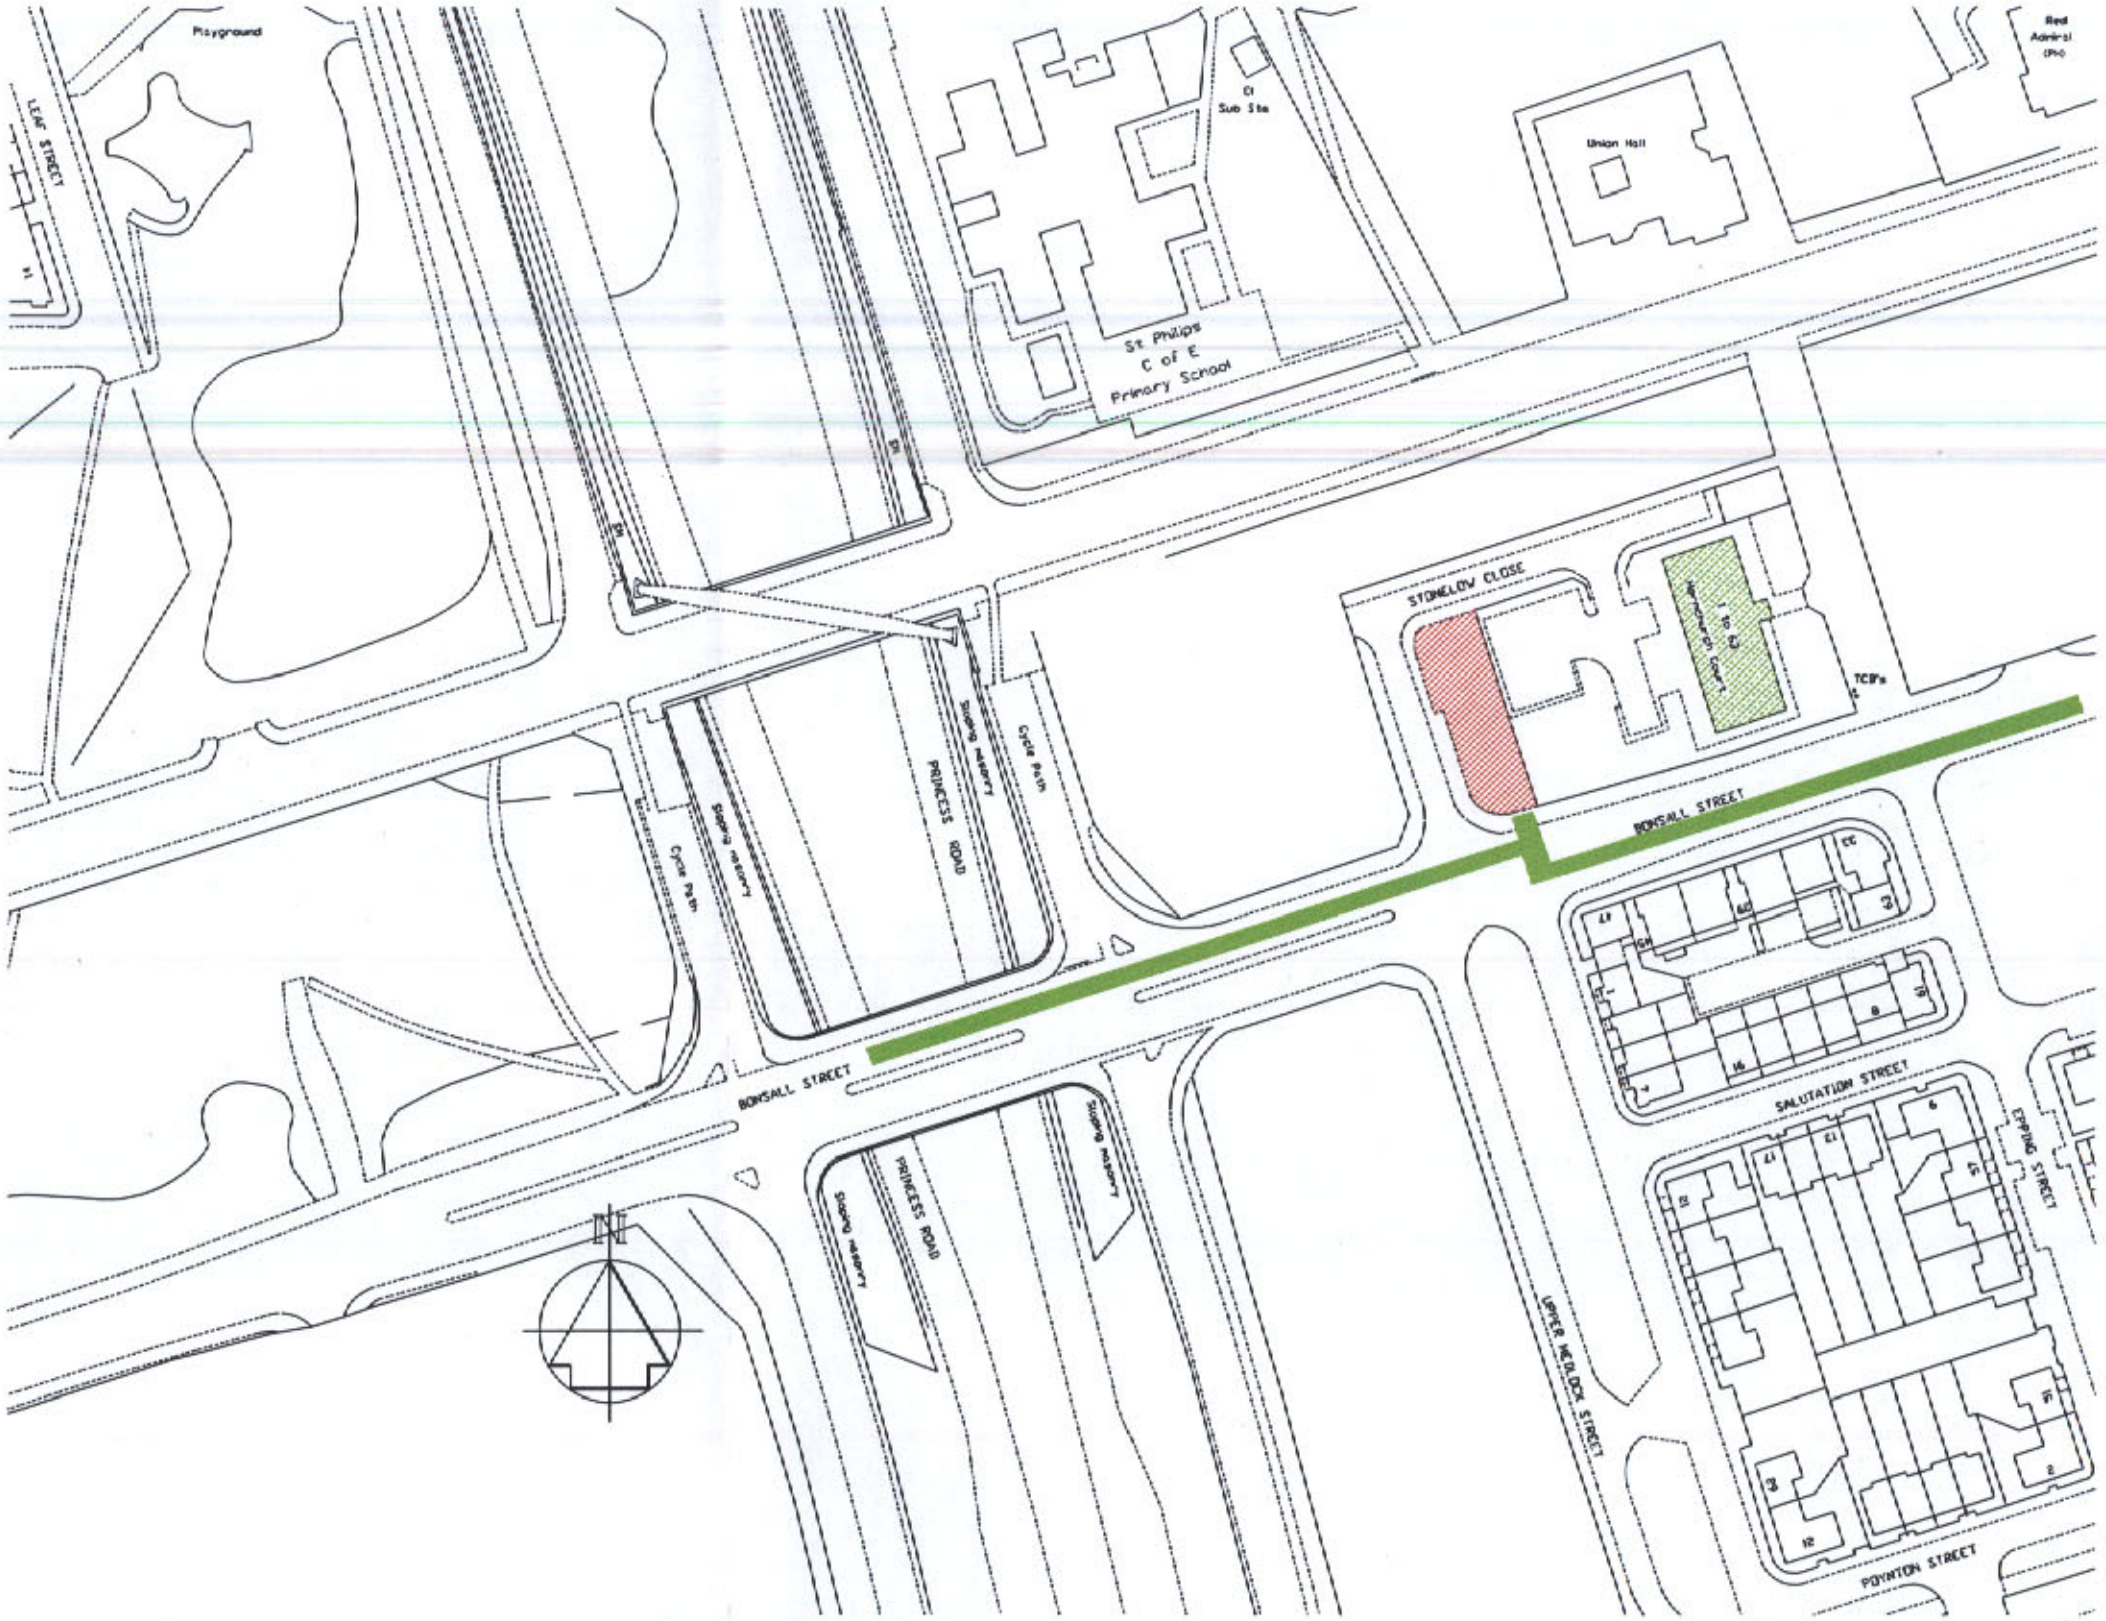

SITE PLAN @ 1:1250 SCALE

RECEIVED 19 MAR 2008
PLANNING

"Reproduced from the Ordnance Survey mapping with the permission of the Controller of Her Majesty's Stationary Office © Crown Copyright. Unauthorised reproduction infringes Crown Copyright and may lead to prosecution or civil proceedings".
Manchester City Council Licence No. LA076236

REV	DESCRIPTION	DATE	BY

JOB TITLE CITY SOUTH INTERNAL MODERNISATION PROGRAMME HORNCHURCH AND ROYCE COURTS	CHECKED		SCALE 1:1250	COMPUTER FILE	DRAWN CPA
DRAWING TITLE HORNCHURCH COURT LOCATION PLAN FOR C.D.M.	REVISION	SIZE A3	DATE 11/03/2008	JOB NO. CS/33957	DRAWING NO. HTS/G2/33957/006

MANCHESTER
Housing Technical Services Group 2
Room BG31
Town Hall
Manchester
M60 2JF