

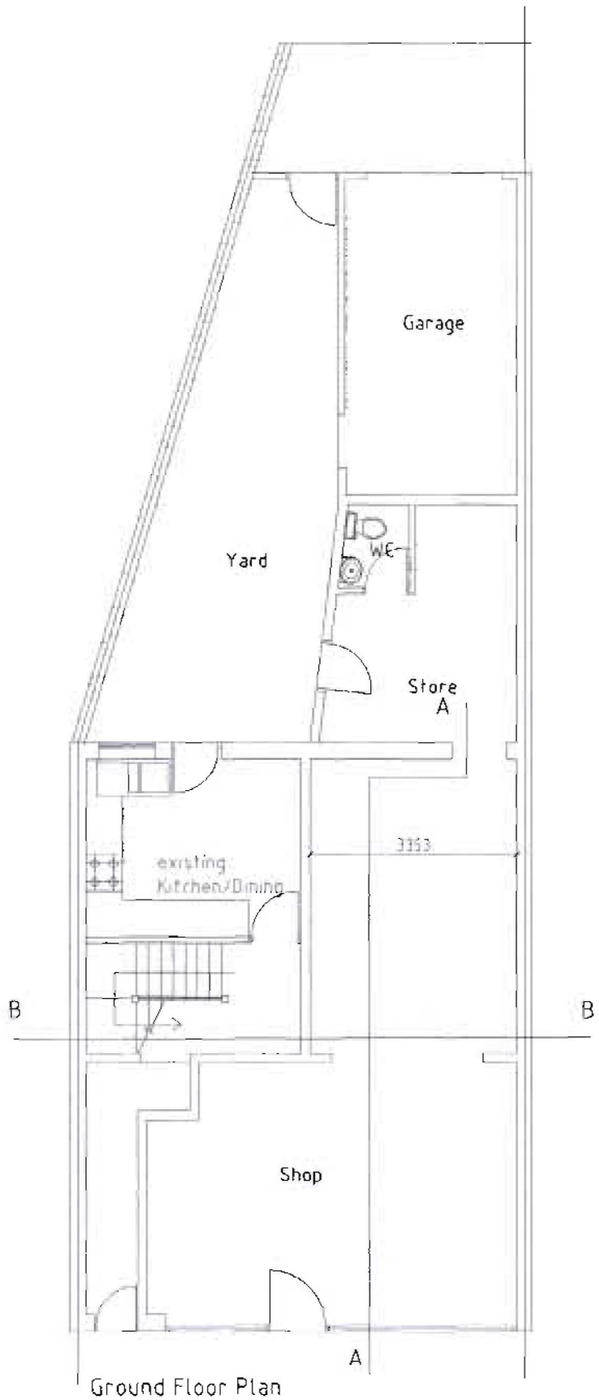


Ground Floor Plan

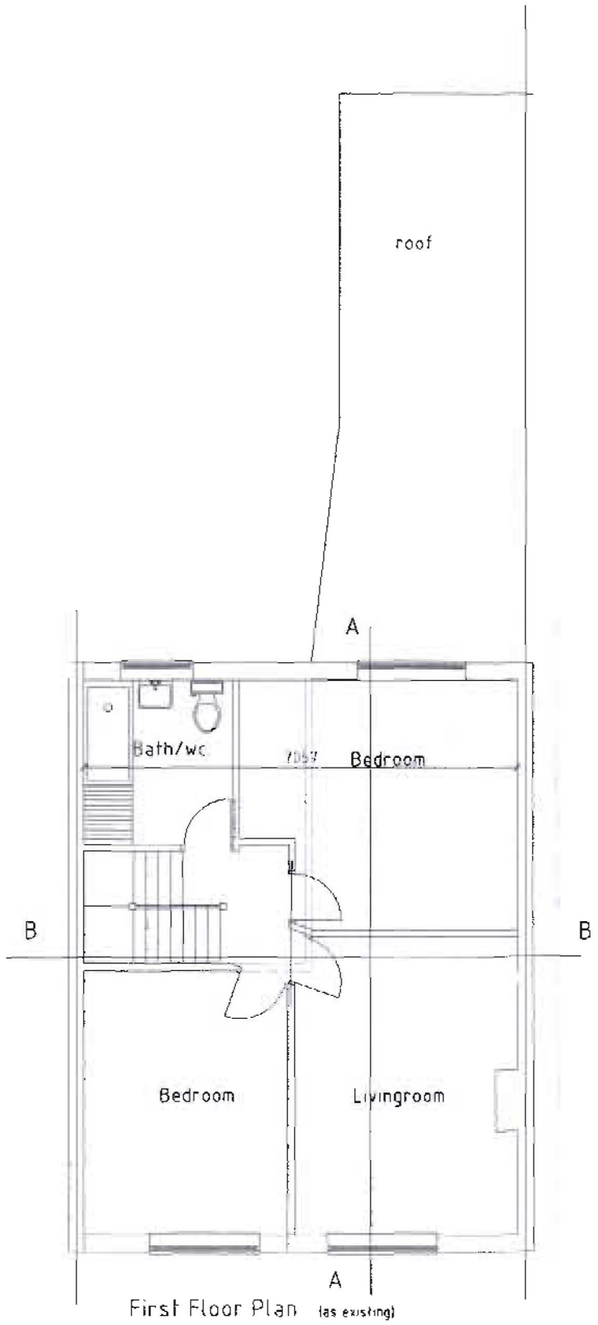

First Floor Plan (as existing)

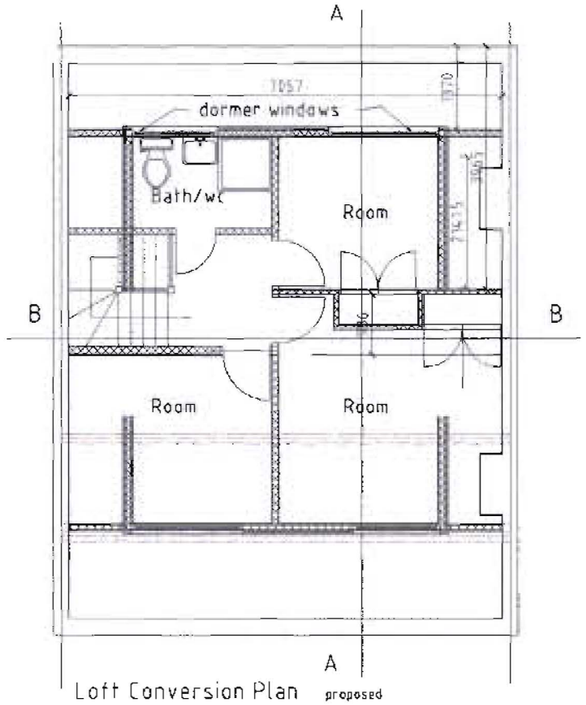

Loft Conversion Plan proposed



Block plan
Scale - 1:1250


PLANNING
ACK'D
REPLIED
RECD - 9 MAY 2003

Proposed loft convertion & dormers at
72 Mauldeth Road West, Manchester, M20 3FQ

For Mr U S Yousaf


Amar Egan Associates
Chartered architects
62 Woodhall Avenue, Whitefield
Manchester M45 7QF Tel:- 0161 766 8754

Plans	Scale - 1/100	Project No
Date - 16/05/03		599/1

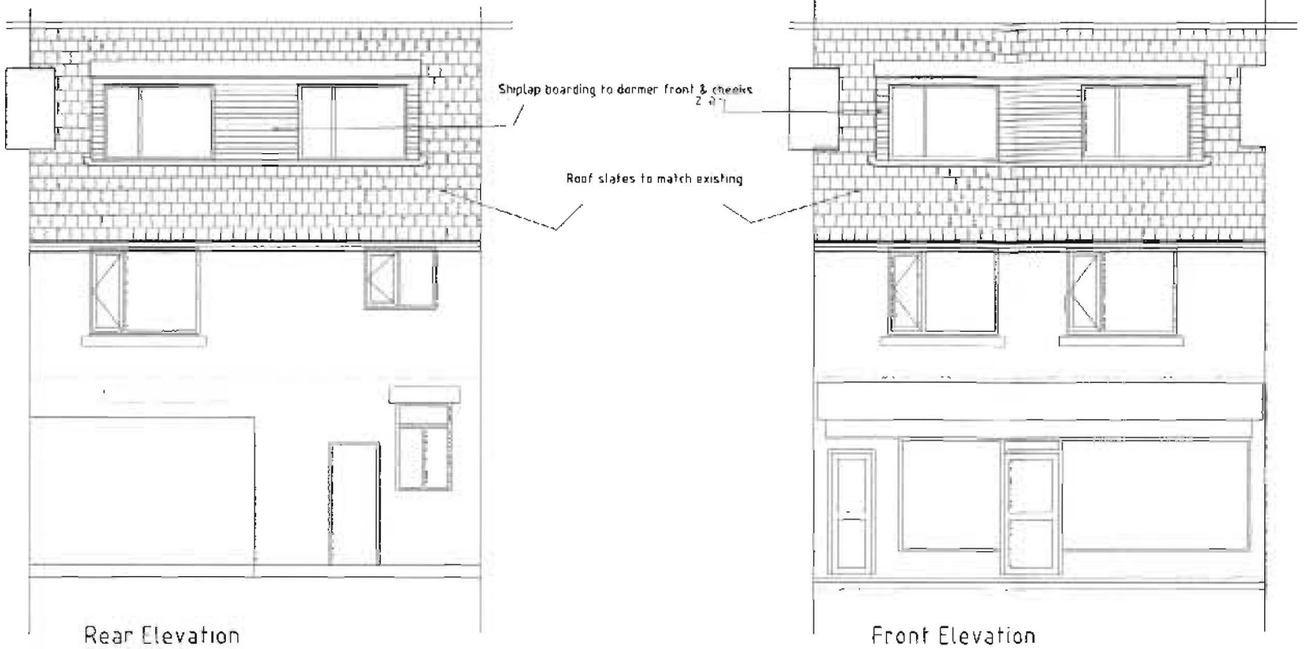


Rear Elevation

Front Elevation

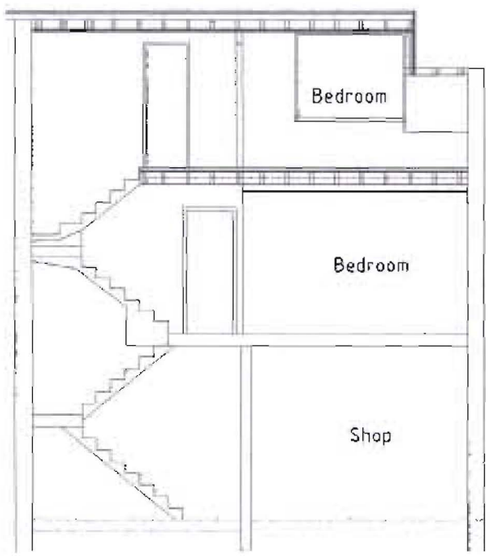

Section B - B

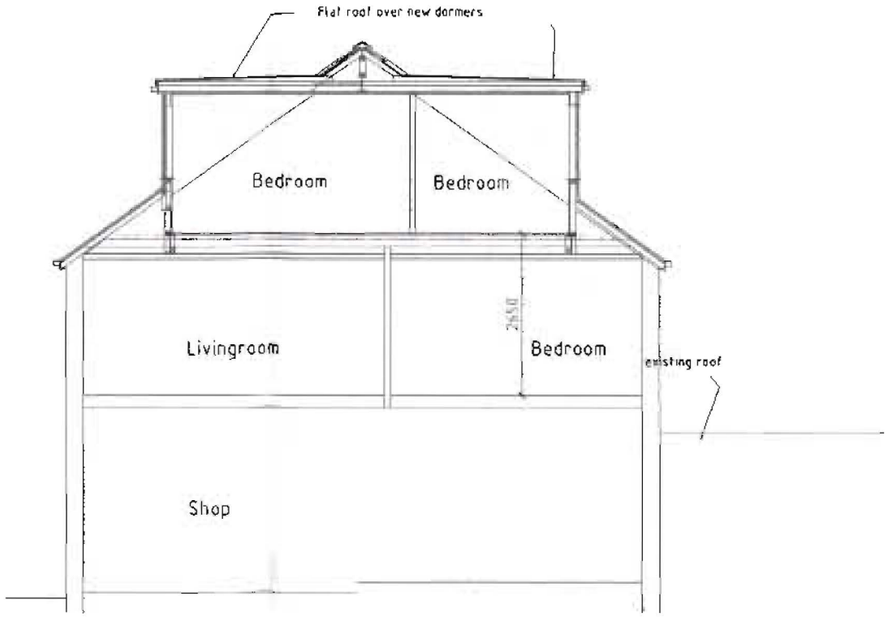

Section A - A

RECEIVED
- 9 MAY 2008

Proposed loft convertion & dormers at
72 Mauldeth Road West, Manchester, M20 3FQ

For Mr U S Yousaf

Amar Egan Associates
Chartered architects
42 Woodhall Avenue, Whitefield
Manchester M45 7QF Tel.- 0161 766 8756

Elevations & Sections	Scale - 1/100	Project No
Date:- 1/05/08		599/2