


SE ELEVATION

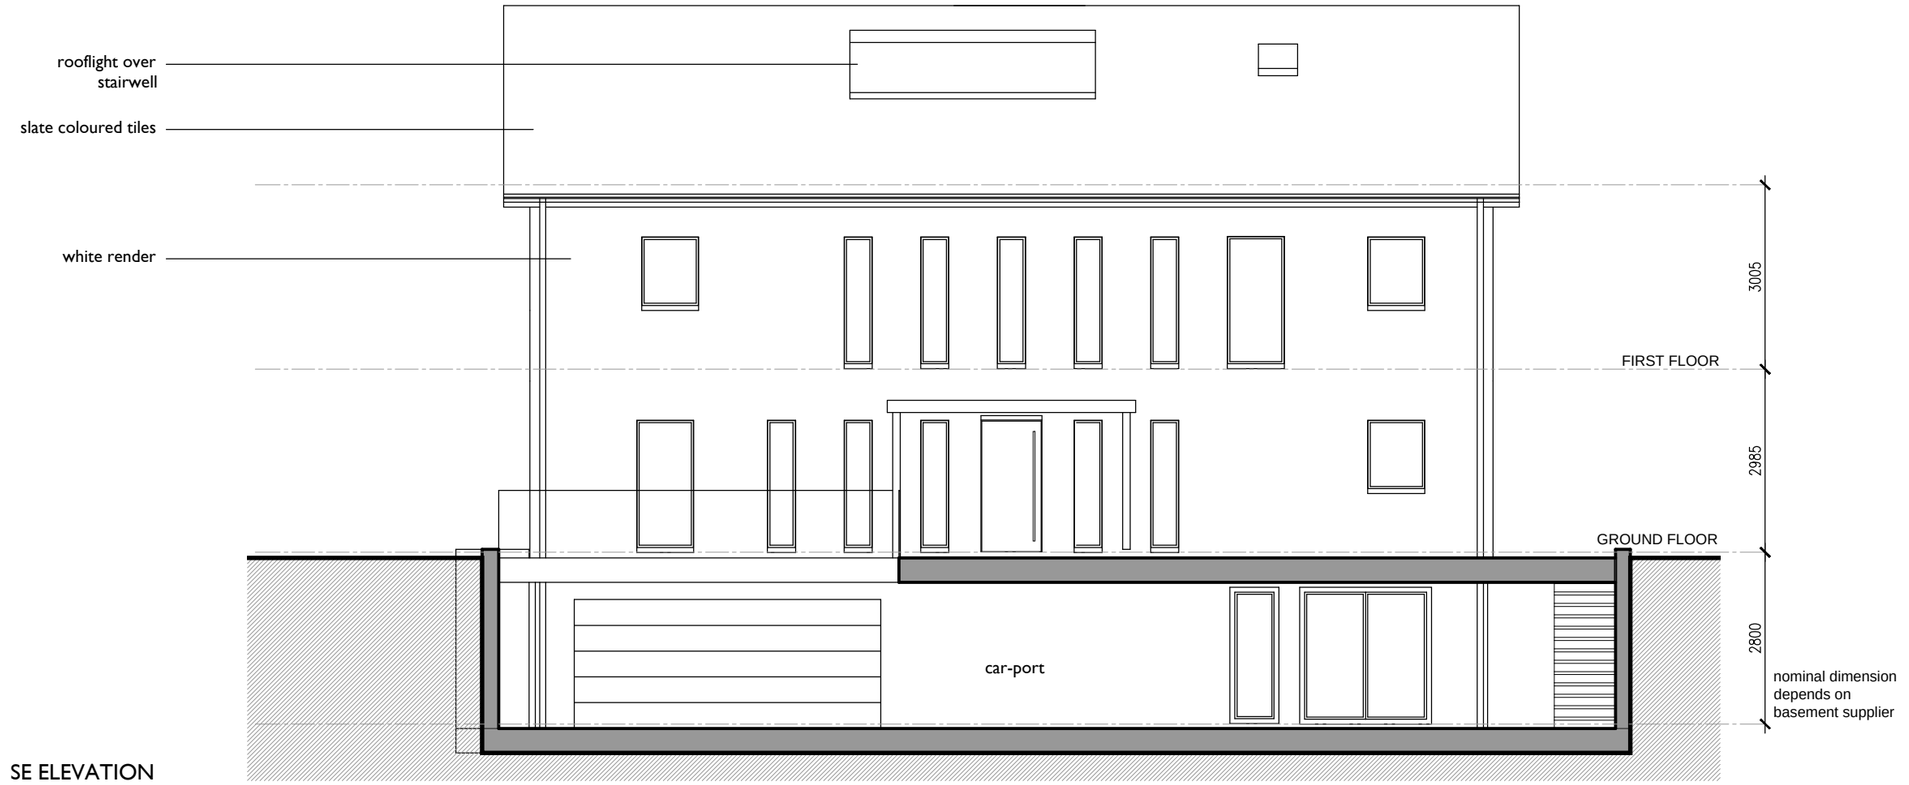


NE ELEVATION

BAUFRITZ (UK) LTD
The Workplace, Oakington Road, Girton
Cambridge CB3 0QH
T: 01223 235632
F: 01223 237925
www.baufritz.co.uk

| Rev | Details | Date | Drawn |
|---|---|---|---|
| - | - | - | - |

1 2 3 4 5
SCALE BAR

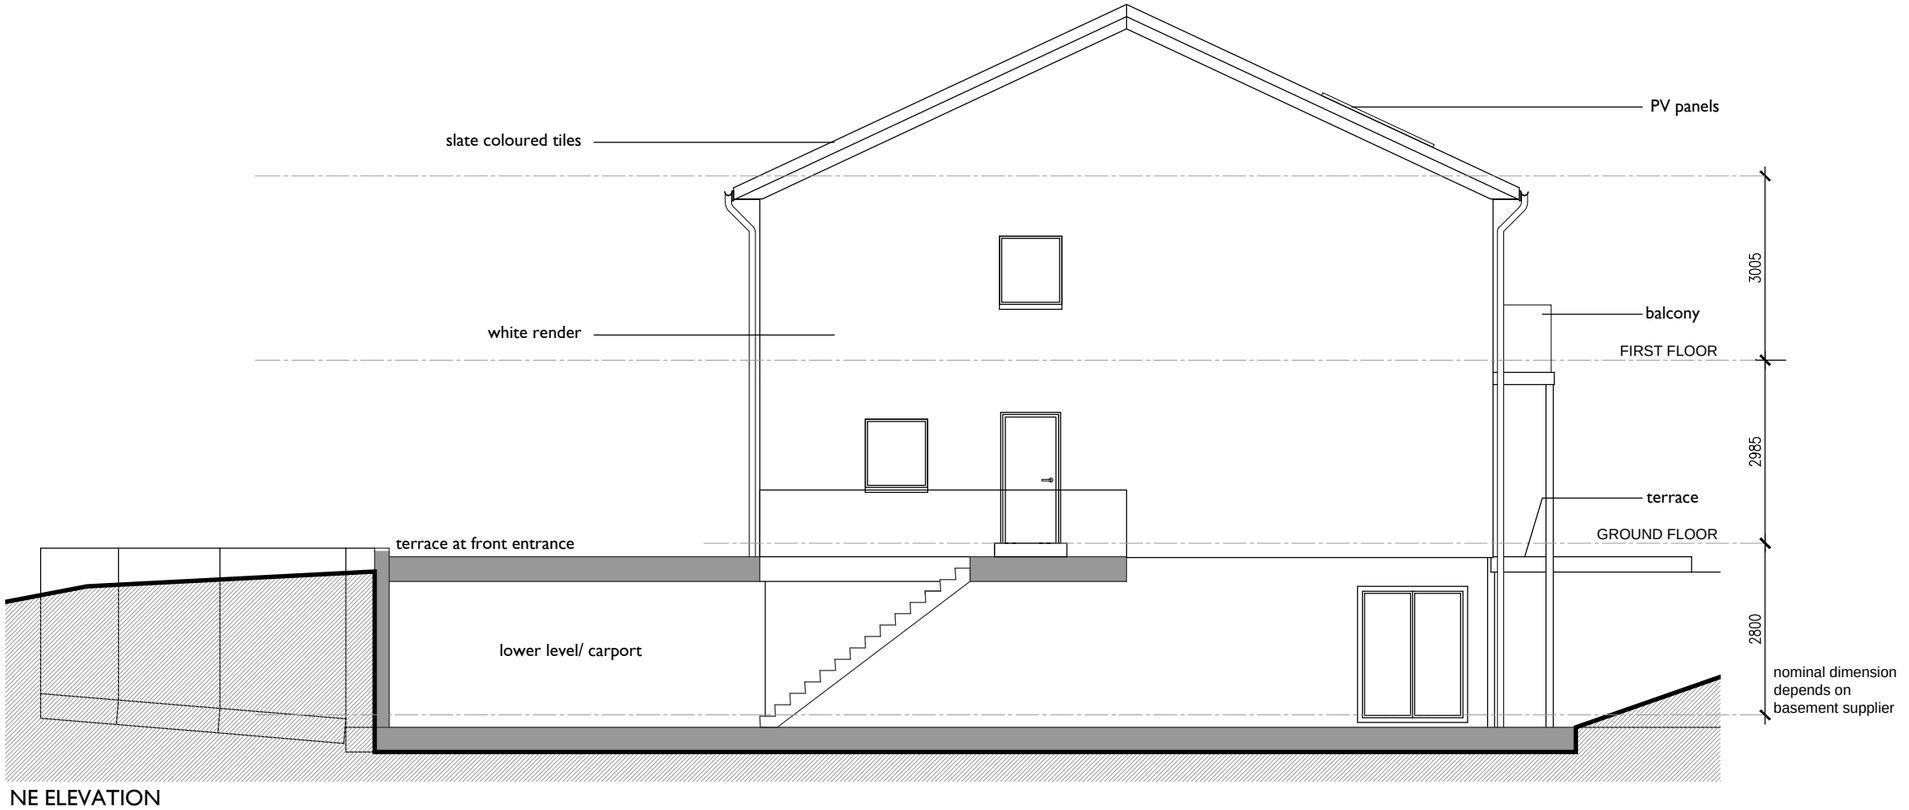NOTES:
1. This drawing is copyright.
2. The contractors and subcontractors are to verify all dimensions on site prior to the production of working drawings / manufacture.
3. Any discrepancies are to be notified to the Architect immediately.
4. Do not scale from this drawing.

breathe | architecture
The Workplace, Oakington Road, Girton
Cambridge CB3 0QH
T: 01223 209920
F: 01223 209910
www.breathe-architecture.com

Client
Isma Razzaq and Kamran Abbas

Project
House Razzaq-Abbas
Palatine Road, Didsbury, Manchester

Drawing
Elevations [1 of 2]

| Drawing No: | Revision |
|---|---|
| 364 004 | - |

| Date | Sheet Size | Scale |
|---|---|---|
| 30 Jul 12 | A3 | 1:100 |