Site Location Scale 1:1250

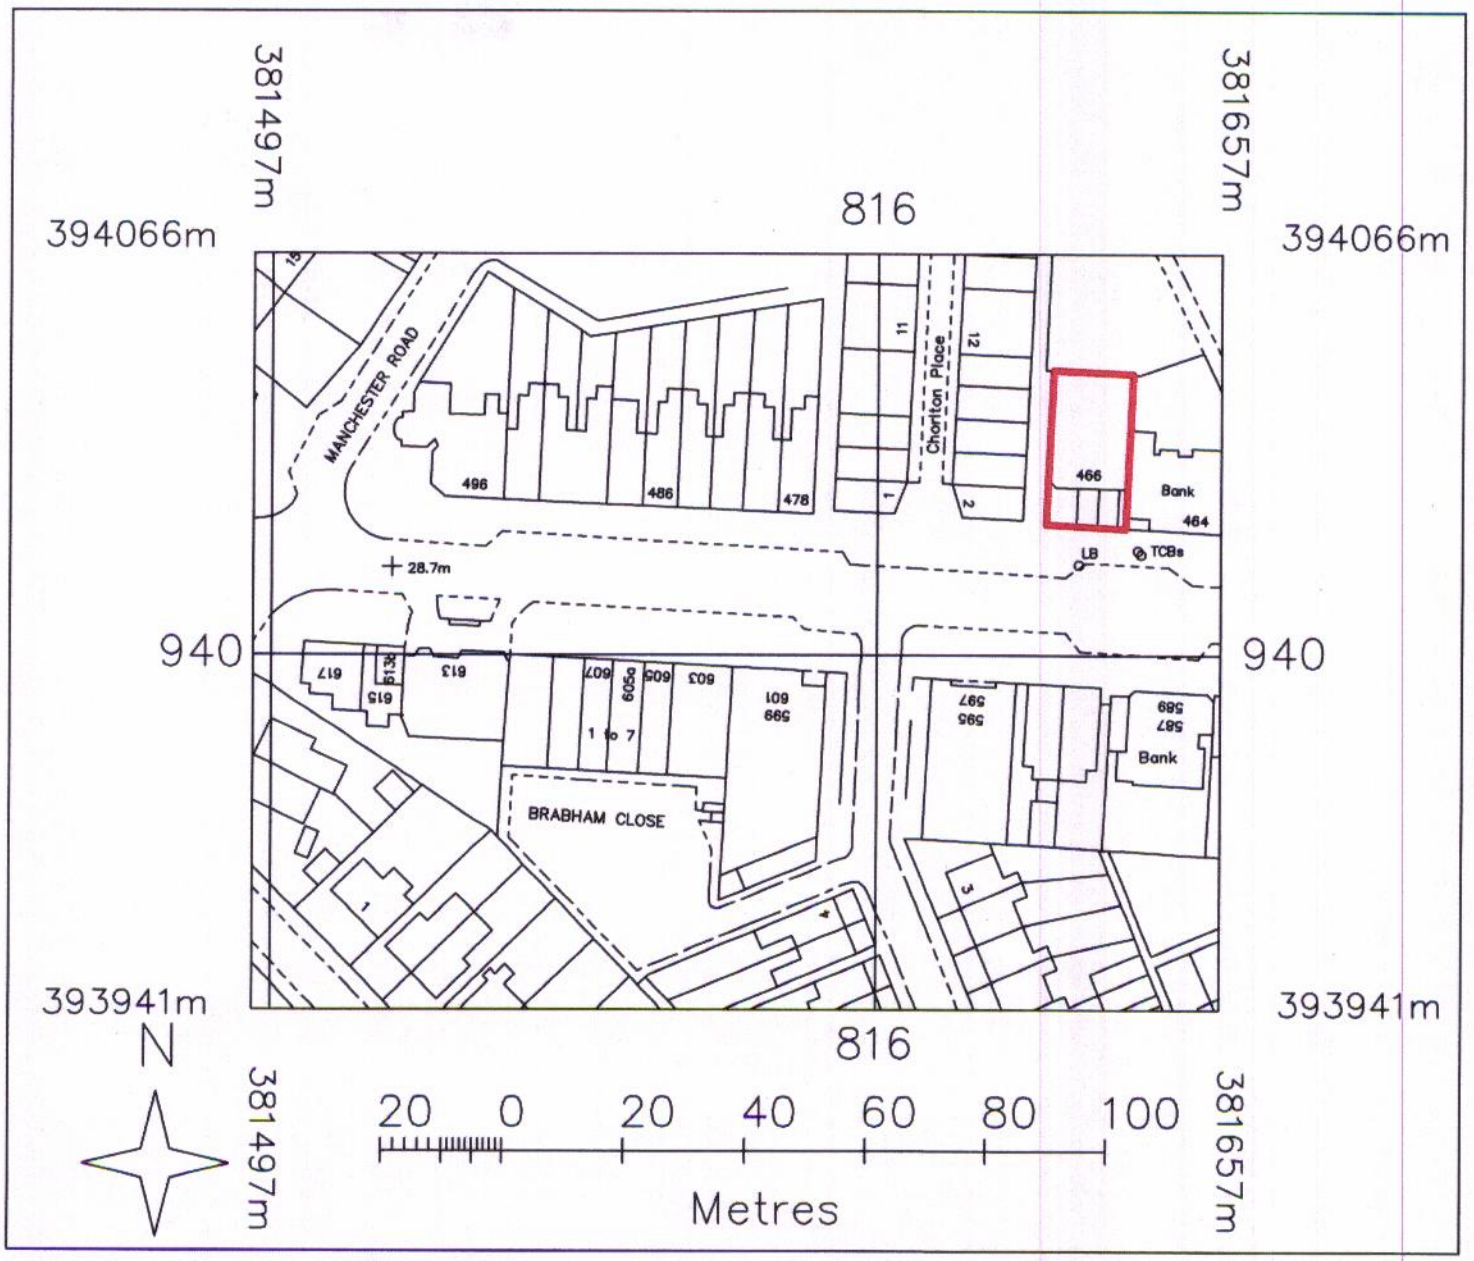

Notes

THIS DRAWING IS COPYRIGHT AND MAY NOT BE USED OR REPRODUCED WITHOUT PERMISSION OF ROBERT KNOWLES & CO.

NO DIMENSIONS TO BE SCALED FROM THIS DRAWING.

ALL DETAILS OF EXISTING CONSTRUCTION TO BE VERIFIED BY THE CONTRACTOR PRIOR TO COMMENCEMENT OF ANY WORKS.

18 MAR 2010

Rev	Date	Drawn	Description	Ch'k'd	App'd
0	19.01.10		Original Drawing		

ROBERT KNOWLES & COMPANY
CHARTERED SURVEYORS
PHOENIX HOUSE, 30 REGENT ROAD, ALTRINCHAM, WA14 1RP.
TEL. 0161 928 5671. FAX. 0161 928 8006.
E-MAIL. info@robertknowles.co.uk

Client's Name and Address:
A J DOBKIN
20 St ANN'S SQAURE
MANCHESTER
M2 7HS

Project Name & Address:
466 WILBRAHAM RD
CHORLTON
MANCHESTER
M21 9AS

Job No.:	Dwg. No.:	Date:	Drawn:	Rev:
3056	A	19.10.10	rk	"0"

Scale: 1:1250 @ A4

Sheet No 1 Of 1

Drawing Title:
SITE LOCATION PLAN