



Proposed Side Elevation | Proposed Rear Elevation | Proposed Side Elevation

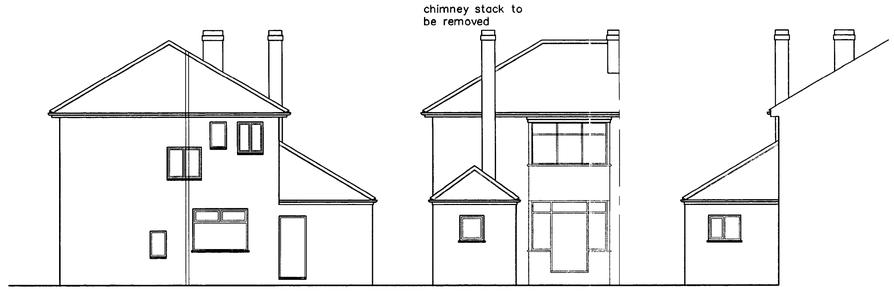


Existing Side Elevation | Existing Rear Elevation | Existing Side Elevation

All Dimensions Shall be Checked on Site by the Contractor Prior to Commencement of Work on Site.
Do Not Scale
If In Doubt Ask.

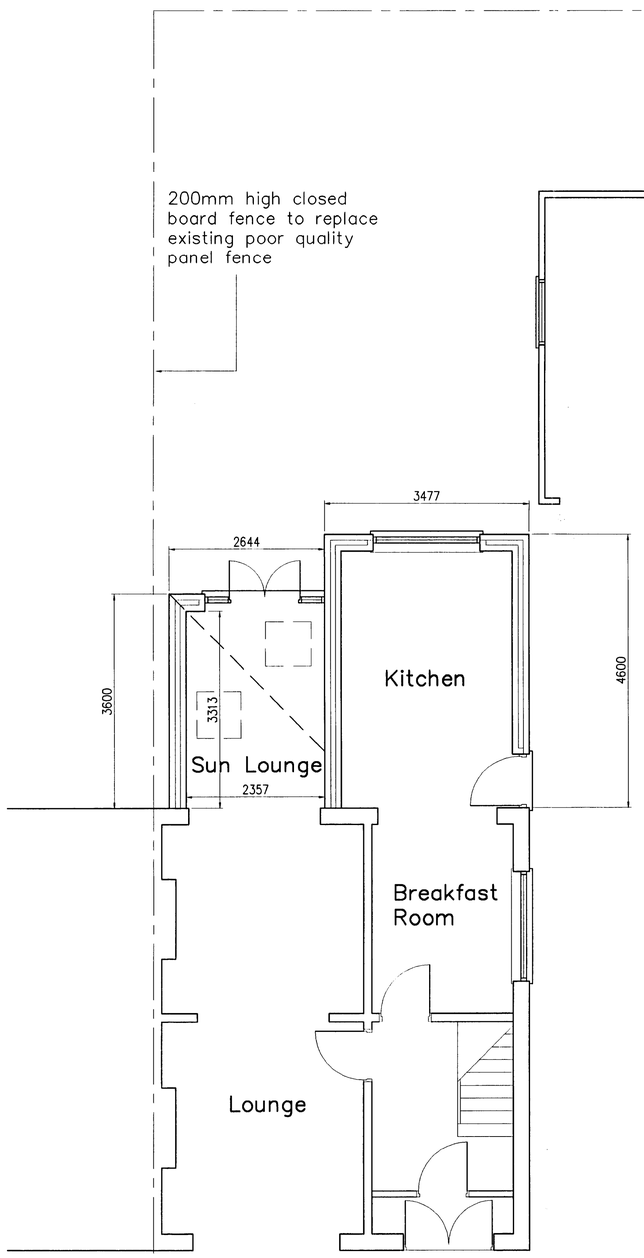


Proposed Ground Floor Plan

Proposed First Floor Plan

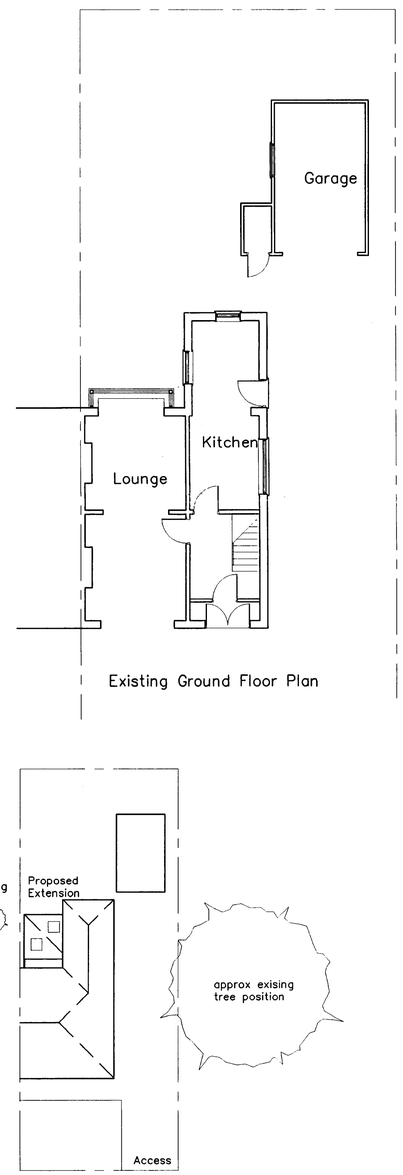

Existing Ground Floor Plan

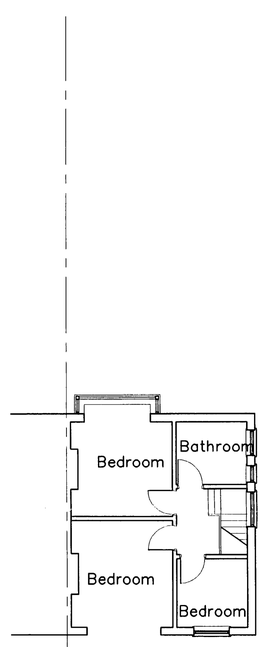

Existing First Floor Plan

Proposed Block Plan/Roof Plan
Scale 1:200



Revisions	Date

Robert Farrow (Design) Ltd
Consultants in Architecture
Millar House, 32 Northgate, Hessle,
East Riding of Yorkshire, HU13 9AA
Tel: 01482 640699 Fax: 01482 647266
E-mail: rfd@farrow.karoo.co.uk

Client: Mr M Bano Raja

Title:
Proposed Extension to the Rear of 308 Withington Road, Chorlton Cum Hardy, Manchester.

Scale	Drawn by	Drg no.	Date	Contract no.
1:50 1:100	R	1	Mar08	08008