It is the Contractor's responsibility to report any inconsistencies on this drawing, or between drawings, to the Design consultant and to request clarification and instruction before proceeding.
This drawing and design is the copyright of VISION and may not be reproduced in any form whatsoever without prior express or written consent.

KEY / LEGEND:



PROPOSED FRONT ELEVATION

0 5m

Rev	Date	In'l	Description
A	22.07.13	DB	PLANNING APPLICATION

Vision Architectural Consultancy
T: 0161 456 3389
M: 0782 555 6071
E: info@vision-architecture.co.uk
W: www.vision-architecture.co.uk

PROJECT

No372 WILBRAHAM ROAD,
MANCHESTER

TITLE

PROPOSED FRONT ELEVATION

DRAWING STATUS

☐ FEASIBILITY ■ PLANNING ☐ CONTRACT
☐ TENDER ☐ BUILDING CONTROL ☐ AS BUILT

SCALE	CONTRACT	DRWG No.	REV
1:50 @ A1 1:100 @ A3	VA1234	(10).006	A

It is the Contractor's responsibility to report any inconsistencies on this drawing, or between drawings, to the Design consultant and to request clarification and instruction before proceeding.
This drawing and design is the copyright of VISION and may not be reproduced in any form whatsoever without prior express or written consent.

KEY / LEGEND:



PROPOSED REAR ELEVATION

0 5m

Rev	Date	In'l	Description
A	22.07.13	DB	PLANNING APPLICATION

Vision Architectural Consultancy
T: 0161 456 3389
M: 0782 555 6071
E: info@vision-architecture.co.uk
W: www.vision-architecture.co.uk

PROJECT

No372 WILBRAHAM ROAD,
MANCHESTER

TITLE

PROPOSED REAR ELEVATION

DRAWING STATUS

☐ FEASIBILITY ■ PLANNING ☐ CONTRACT
☐ TENDER ☐ BUILDING CONTROL ☐ AS BUILT

SCALE	CONTRACT	DRWG No.	REV
1:50 @ A1 1:100 @ A3	VA1234	(10).007	A

It is the Contractor's responsibility to report any inconsistencies on this drawing, or between drawings, to the Design consultant and to request clarification and instruction before proceeding.
This drawing and design is the copyright of VISION and may not be reproduced in any form whatsoever without prior express or written consent.

KEY / LEGEND:

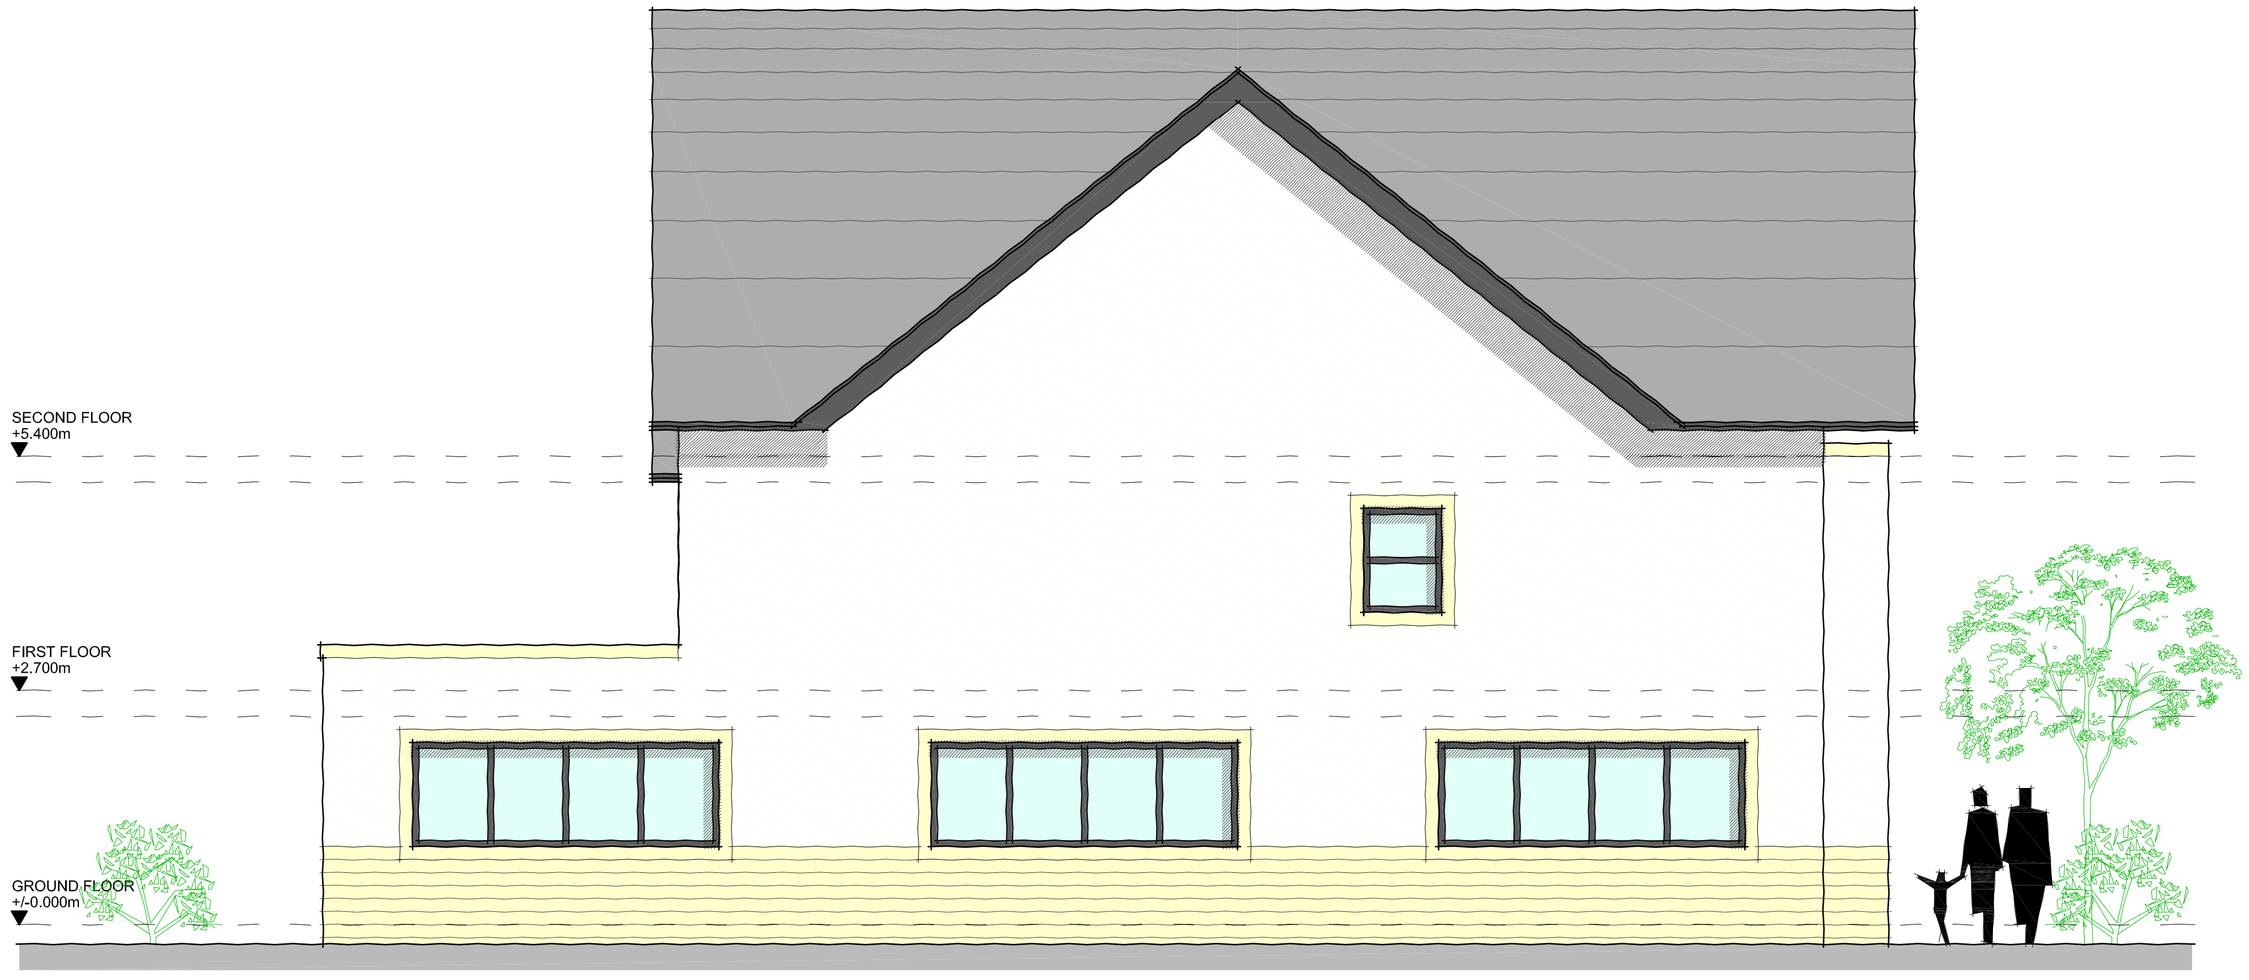

PROPOSED SIDE ELEVATION 1

0 5m

Rev	Date	In'l	Description
A	22.07.13	DB	PLANNING APPLICATION

Vision Architectural Consultancy
T: 0161 456 3389
M: 0782 555 6071
E: info@vision-architecture.co.uk
W: www.vision-architecture.co.uk

PROJECT

No372 WILBRAHAM ROAD,
MANCHESTER

TITLE

PROPOSED SIDE ELEVATION 1

DRAWING STATUS

☐ FEASIBILITY ■ PLANNING ☐ CONTRACT
☐ TENDER ☐ BUILDING CONTROL ☐ AS BUILT

SCALE	CONTRACT	DRWG No.	REV
1:50 @ A1 1:100 @ A3	VA1234	(10).008	A

It is the Contractor's responsibility to report any inconsistencies on this drawing, or between drawings, to the Design consultant and to request clarification and instruction before proceeding.
This drawing and design is the copyright of VISION and may not be reproduced in any form whatsoever without prior express or written consent.

KEY / LEGEND:



PROPOSED SIDE ELEVATION 2

0 5m

Rev	Date	In'l	Description
A	22.07.13	DB	PLANNING APPLICATION

Vision Architectural Consultancy
T: 0161 456 3389
M: 0782 555 6071
E: info@vision-architecture.co.uk
W: www.vision-architecture.co.uk

PROJECT

No372 WILBRAHAM ROAD,
MANCHESTER

TITLE

PROPOSED SIDE ELEVATION 2

DRAWING STATUS

☐ FEASIBILITY ■ PLANNING ☐ CONTRACT
☐ TENDER ☐ BUILDING CONTROL ☐ AS BUILT

SCALE	CONTRACT	DRWG No.	REV
1:50 @ A1 1:100 @ A3	VA1234	(10).009	A

It is the Contractor's responsibility to report any inconsistencies on this drawing, or between drawings, to the Design consultant and to request clarification and instruction before proceeding.
This drawing and design is the copyright of VISION and may not be reproduced in any form whatsoever without prior express or written consent.

KEY / LEGEND:

EXISTING & PROPOSED STREET SCENE ELEVATIONS





0 10m

Rev	Date	In'l	Description
A	22.07.13	DB	PLANNING APPLICATION

Vision Architectural Consultancy
T: 0161 456 3389
M: 0782 555 6071
E: info@vision-architecture.co.uk
W: www.vision-architecture.co.uk

PROJECT

No372 WILBRAHAM ROAD,
MANCHESTER

TITLE

EXISTING & PROPOSED
STREET SCENE ELEVATIONS

DRAWING STATUS

☐ FEASIBILITY ■ PLANNING ☐ CONTRACT
☐ TENDER ☐ BUILDING CONTROL ☐ AS BUILT

SCALE	CONTRACT	DRWG No.	REV
1:100 @ A1 1:200 @ A3	VA1234	(10).010	A

It is the Contractor's responsibility to report any inconsistencies on this drawing, or between drawings, to the Design consultant and to request clarification and instruction before proceeding.
This drawing and design is the copyright of VISION and may not be reproduced in any form whatsoever without prior express or written consent.

KEY / LEGEND:

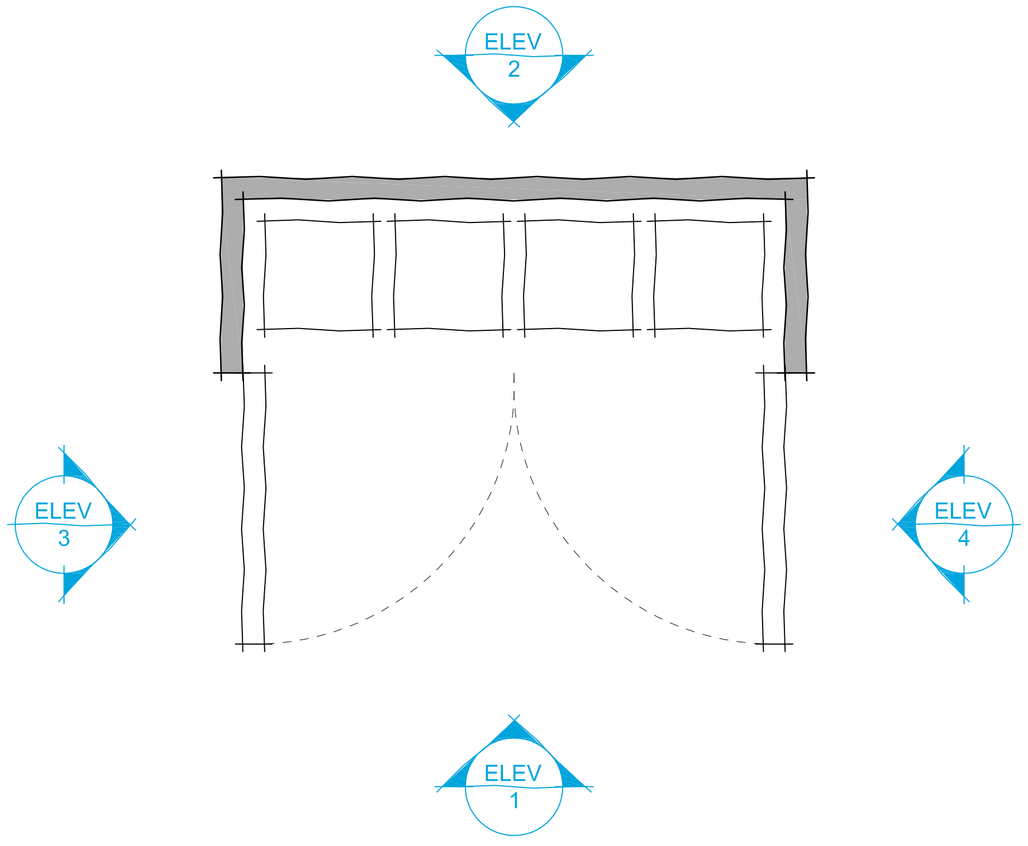

PROPOSED REFUSE STORAGE

PLAN

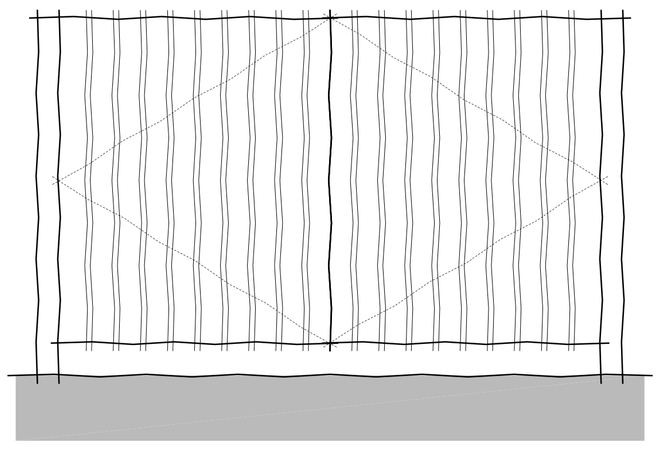

ELEVATION 01

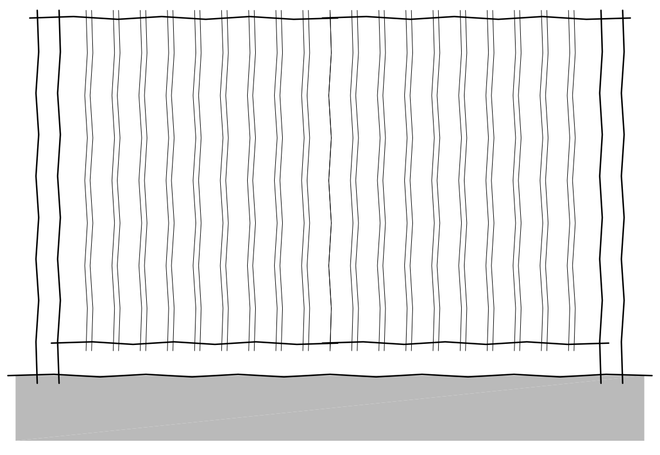

ELEVATION 02

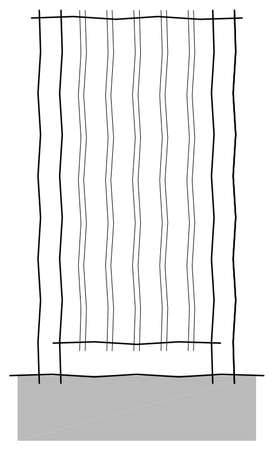

ELEVATION 03 & 04

0 2m

Rev	Date	In'l	Description
A	22.07.13	DB	PLANNING APPLICATION

Vision Architectural Consultancy
T: 0161 456 3389
M: 0782 555 6071
E: info@vision-architecture.co.uk
W: www.vision-architecture.co.uk

PROJECT

No372 WILBRAHAM ROAD,
MANCHESTER

TITLE

PROPOSED
REFUSE STORAGE

DRAWING STATUS

☐ FEASIBILITY ■ PLANNING ☐ CONTRACT
☐ TENDER ☐ BUILDING CONTROL ☐ AS BUILT

SCALE	CONTRACT	DRWG No.	REV
1:20 @ A1 1:40 @ A3	VA1234	(10).011	A