

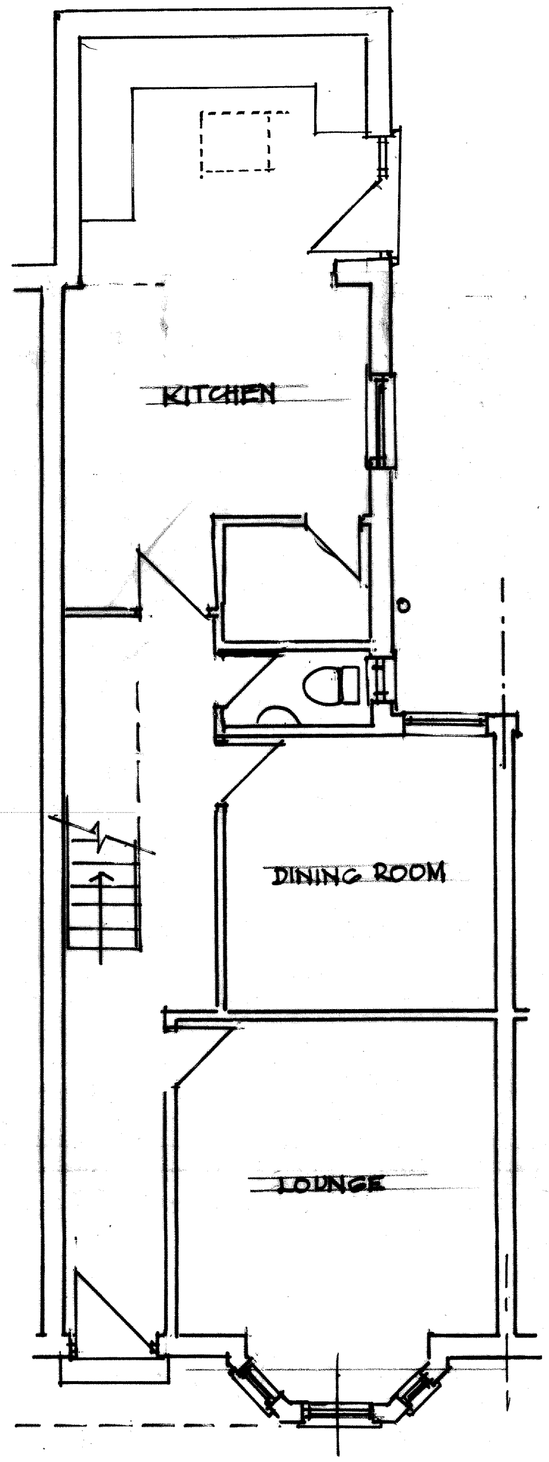



GROUND FLOOR

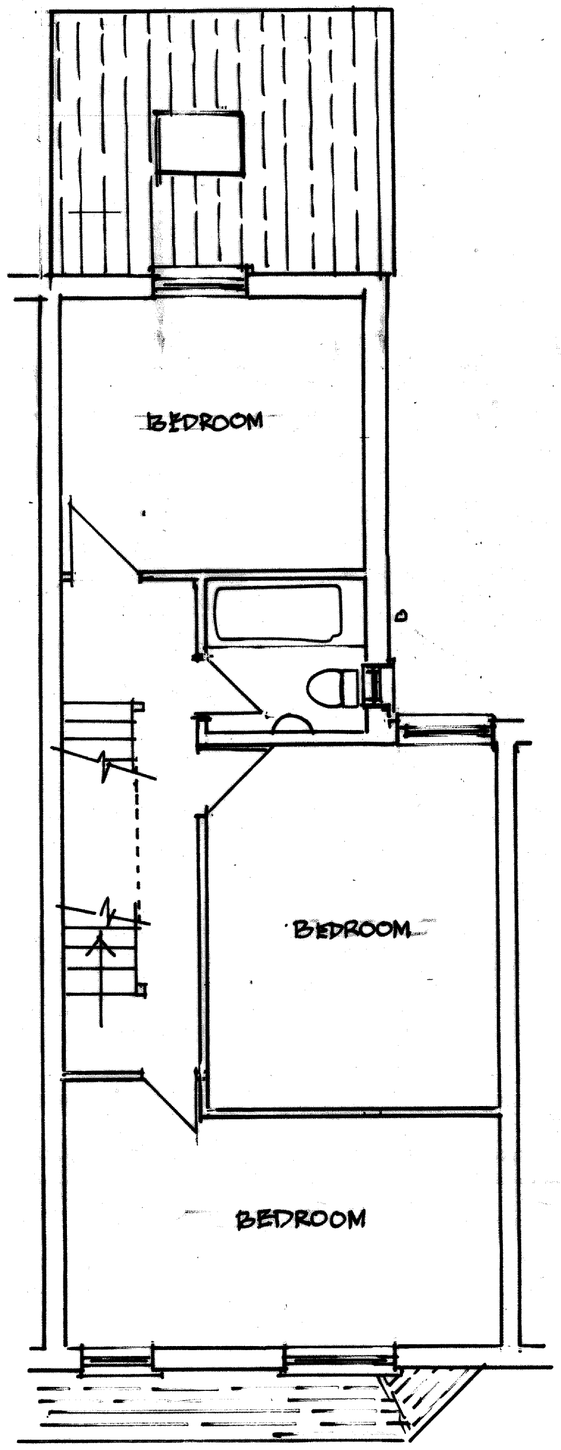


FIRST FLOOR

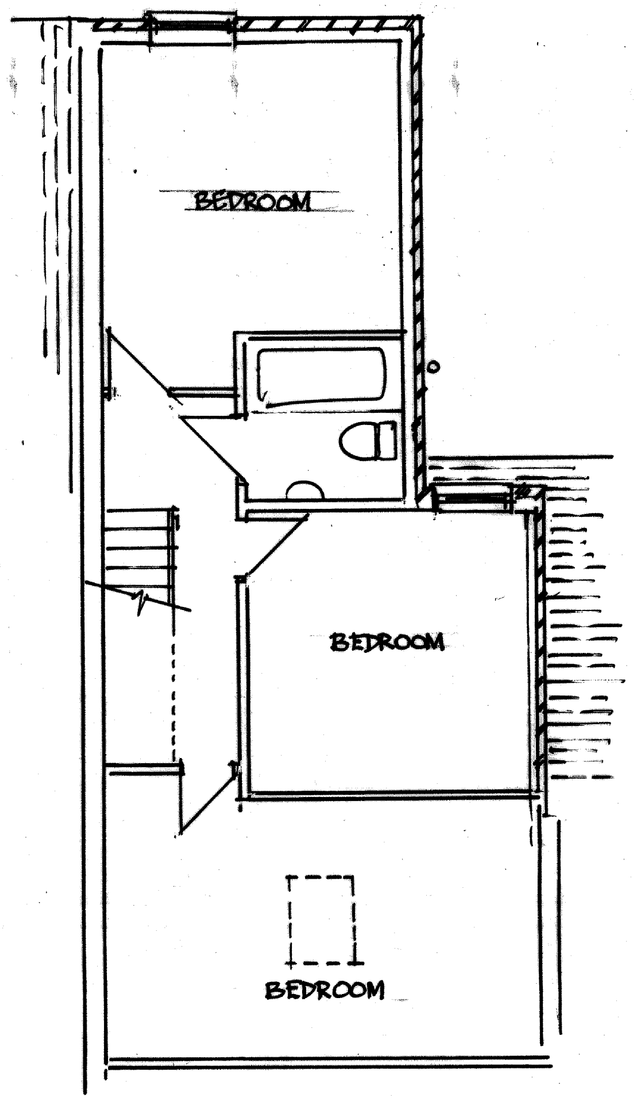


SECOND FLOOR

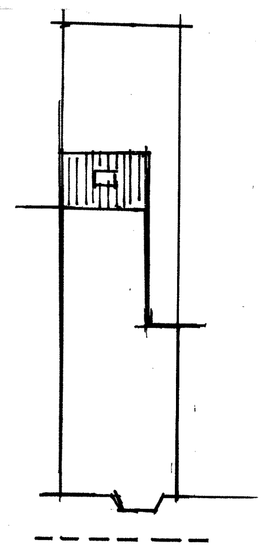


SITE PLAN 1:200

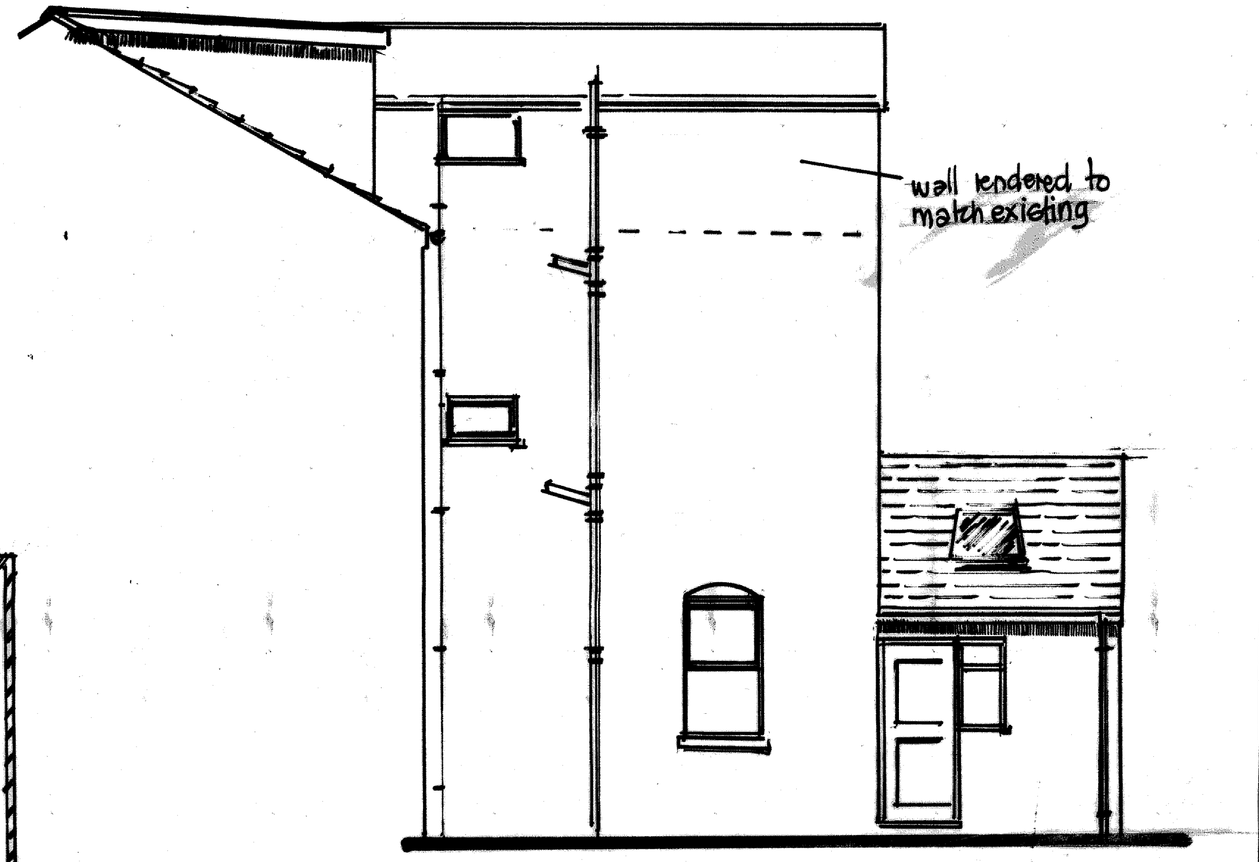

SIDE ELEVATION

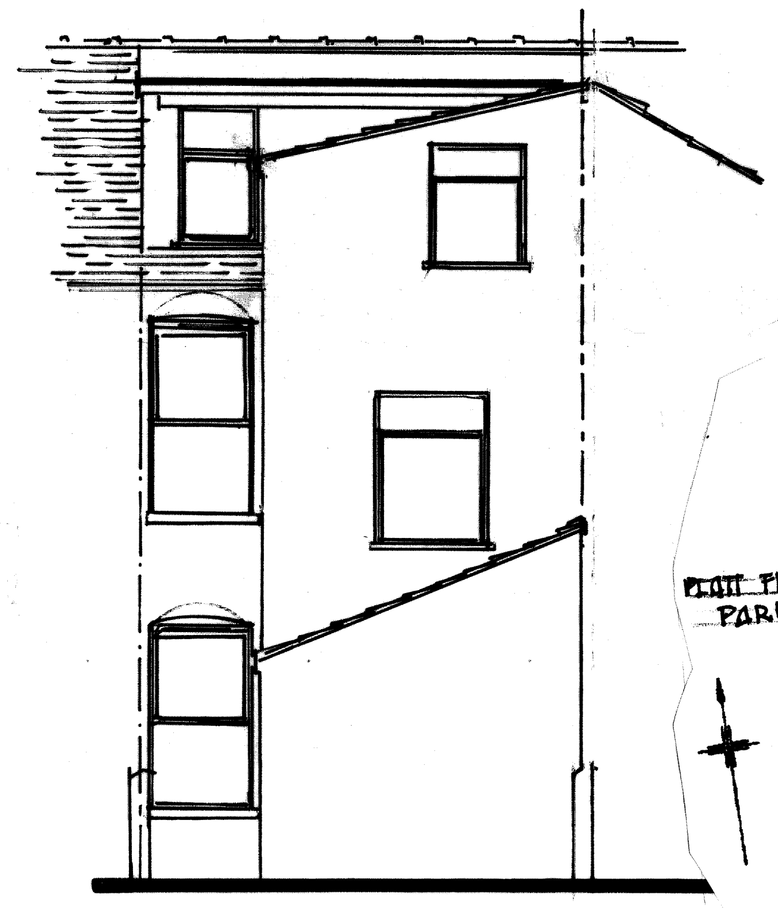

REAR ELEVATION

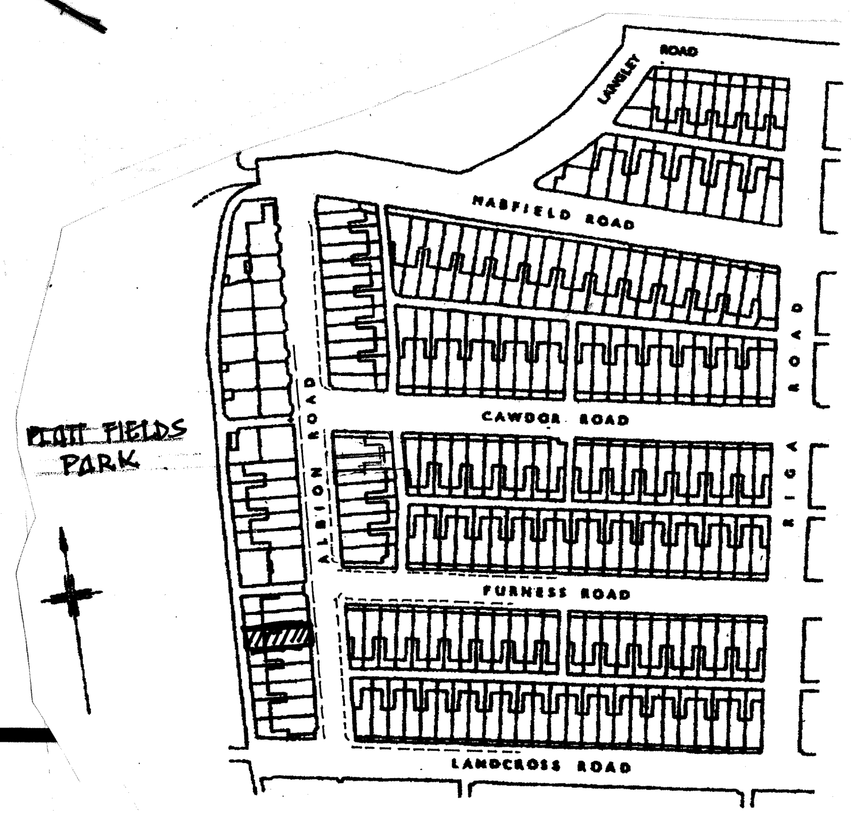

LOCATION PLAN 1:1250

DORMER CONVERSION

34, ALBION ROAD, FALLOWFIELD ~ 1:50