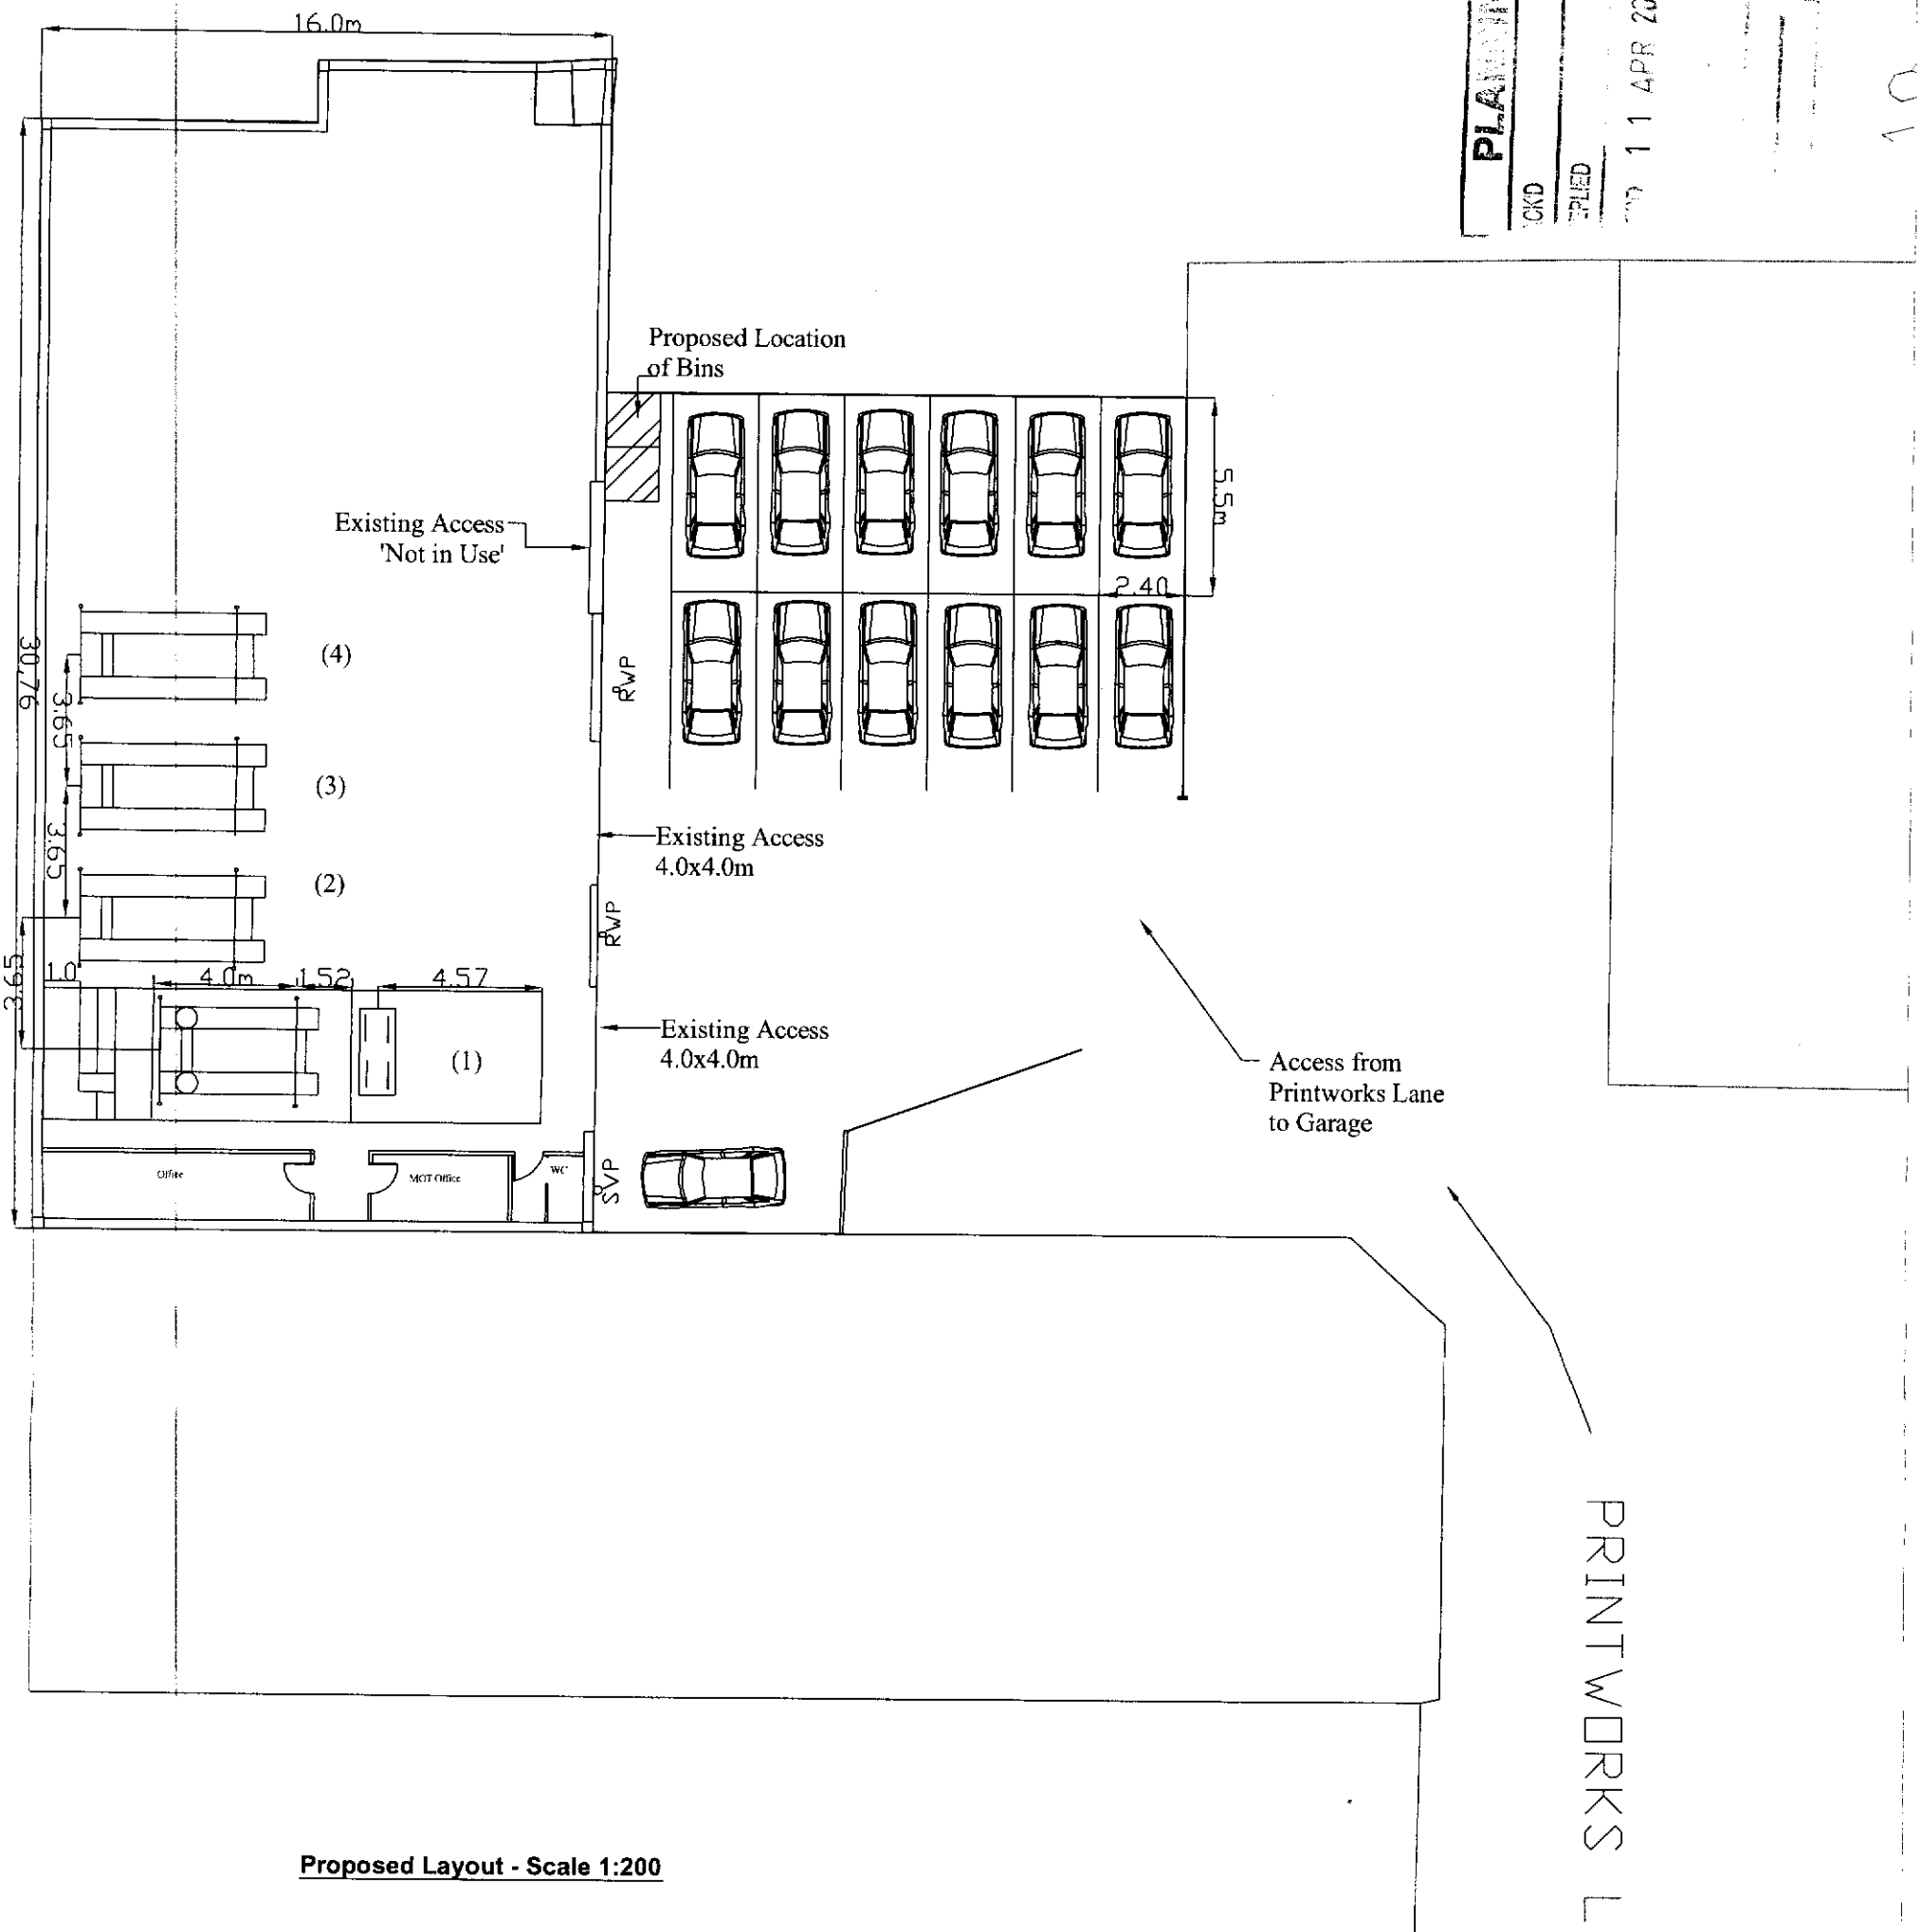


Proposed Layout - Scale 1:200

Note:

(1) Proposed MOT Ramp
(2) Existing Mechanical Ramp to Replace
(3) Existing Mechanical Ramp
(4) Existing Mechanical Ramp

General Notes:

1-Do not scale from the drawings.
2-All Dimensions are in millimetres and to be checked on site.
3-This drawing has been produced for the purpose of Planning Permision only.
4-All work may be subject to revision on site.
5-Contractor to ensure that all Health and Safety regulations are observed during construction.

ONE STOP SHOP
Unit M Levenshulme Trading Estate, Printworks Lane
Manchester
M19 3JP

TITLE: Existing Layout

SCALE 1:200

DATE: April 2008

Drawing No: A3/200/001

SOFTLAND TECHNOLOGY

BUILDING DESIGN CONSULTANCY

ADDRESS: 1 Brabant Road
Cheadle Hulme
Cheshire
SK8 7AU
Direct No: 07985 595 219
Tel: 0161- 485 1999
n.nikousokhan@sltuk.com