
Ornamenta. Shrubs

Plants should be handled in accordance with clauses 3.4 of the CPSE booklet 'Plant Handling'.
of the CPSE booklet 'Plant Handling.

All plants shall be first class examples of their species, free from all pests and diseases and with a good fibrous root system. Plants shall be undamaged and generally comply with BS 3936 Parts 1-4
All planting to be in accordance with BS 4428 : 1989

Ornamental Shrubs					
	Erica vagaris	30 - 40 cms.	Full Pot	30	3 ltr/ 3 m2
	Prunus Otto Luyten	40 - 60 cms.	Full Pot	10	5ltr / 2m2
	Lavendula angustifolia Hidcote	40 - 60 cms.	Full Pot	10	2 ltr / 5 m2
	Viburrum x bodrantense Dawn	40 - 60 cms.	Full Pot	10	3 ltr/ 3 m2
	Berberis Amstelveen	30 - 40 cms.	Full Pot	10	3ltr / 4m2

Copyright
This drawing is the property of Peter Summersgill Architecture and may not be used or copied without express written consent.

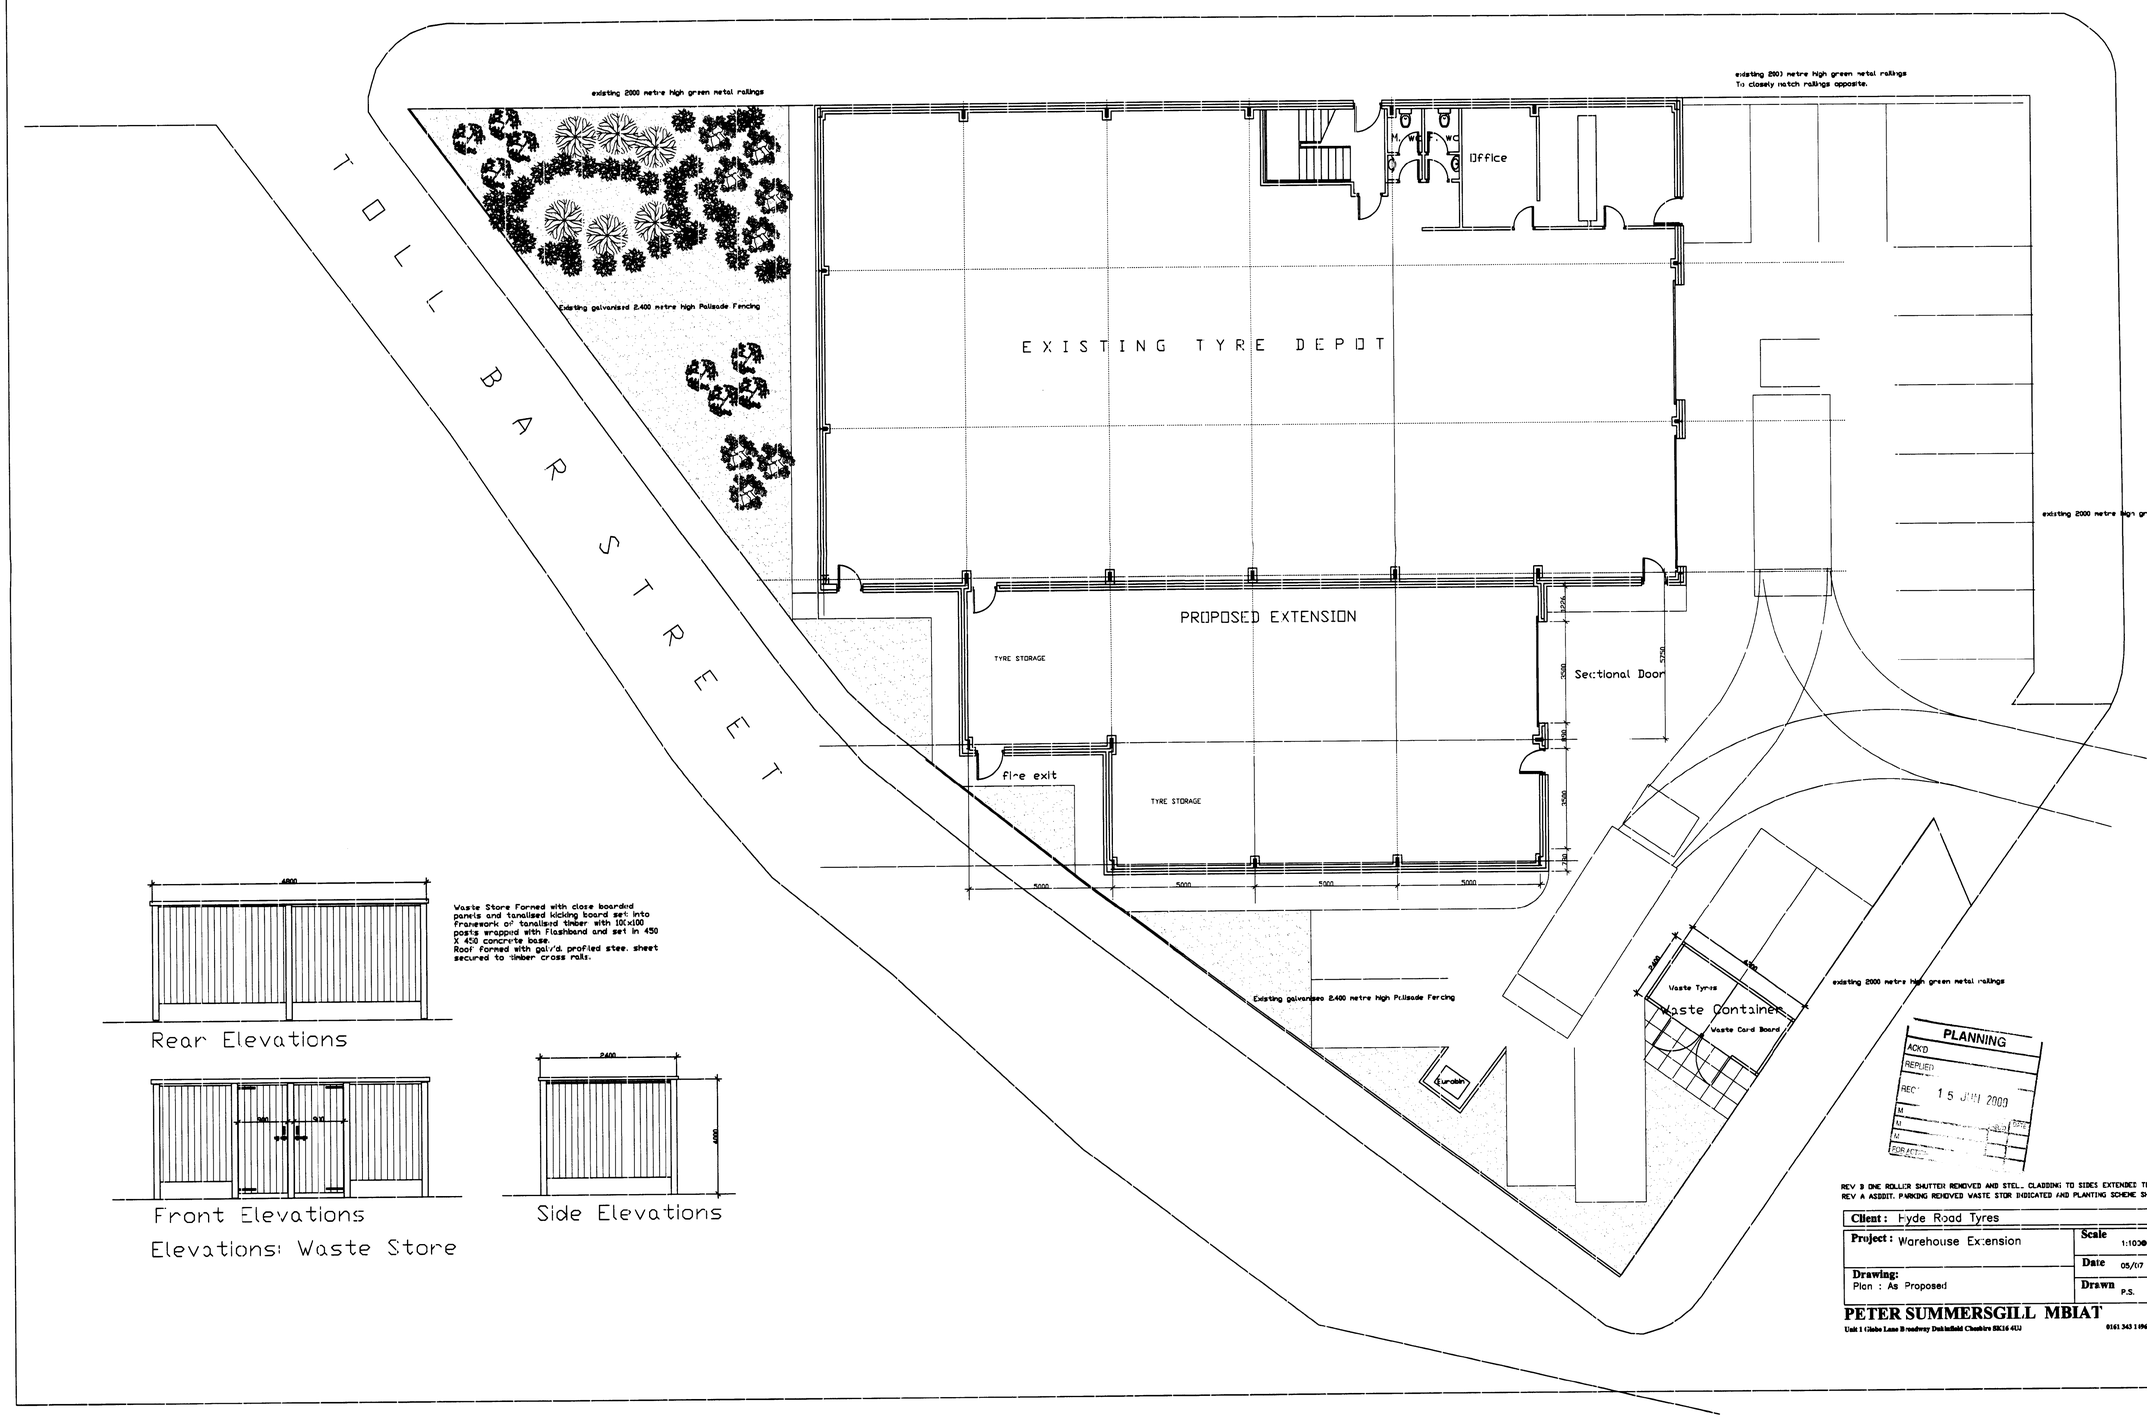

Rear Elevations

Waste Store Formed with close boarded panels and tanalised kicking board set into framework of tanalised timber with 100x100 posts wrapped with flashband and set in 450 X 450 concrete base.
Roof formed with galv'd. profiled stee. sheet secured to timber cross rails.

Front Elevations

Side Elevations

Elevations: Waste Store

PLANNING
ACKD
REPLIED
REC 15 JUN 2009
M
M
M
FOR ACT

REV B ONE ROLLER SHUTTER REMOVED AND STEL. CLADDING TO SIDES EXTENDED TO GF LEVEL. MAR. 09
REV A ASSOCIT. PARKING REMOVED WASTE STOR INDICATED AND PLANTING SCHEME SHOWN FOR WEST PART OF PLOT OCT 07

Client : Hyde Road Tyres		
Project : Warehouse Extension	**Scale** 1:100@ A1	**Contract No.** 1824
	Date 05/07	**Drawing** 03/B
Drawing: Plan : As Proposed	**Drawn** P.S.	

PETER SUMMERSGILL MBIAT
Architectural & Design Consultant
Techn.dipl
Unit 1 Globe Lane Broadway Dukinfield Cheshire SK16 4UJ
0161 343 1896 Fax 0161 343 1896 Mobile 0973 434 241