NOTES
The Contractor is to check all dimensions and conditions on site before commencing. Do not scale from this drawing.
This drawing remains the copyright of POZZONI DESIGN GROUP.

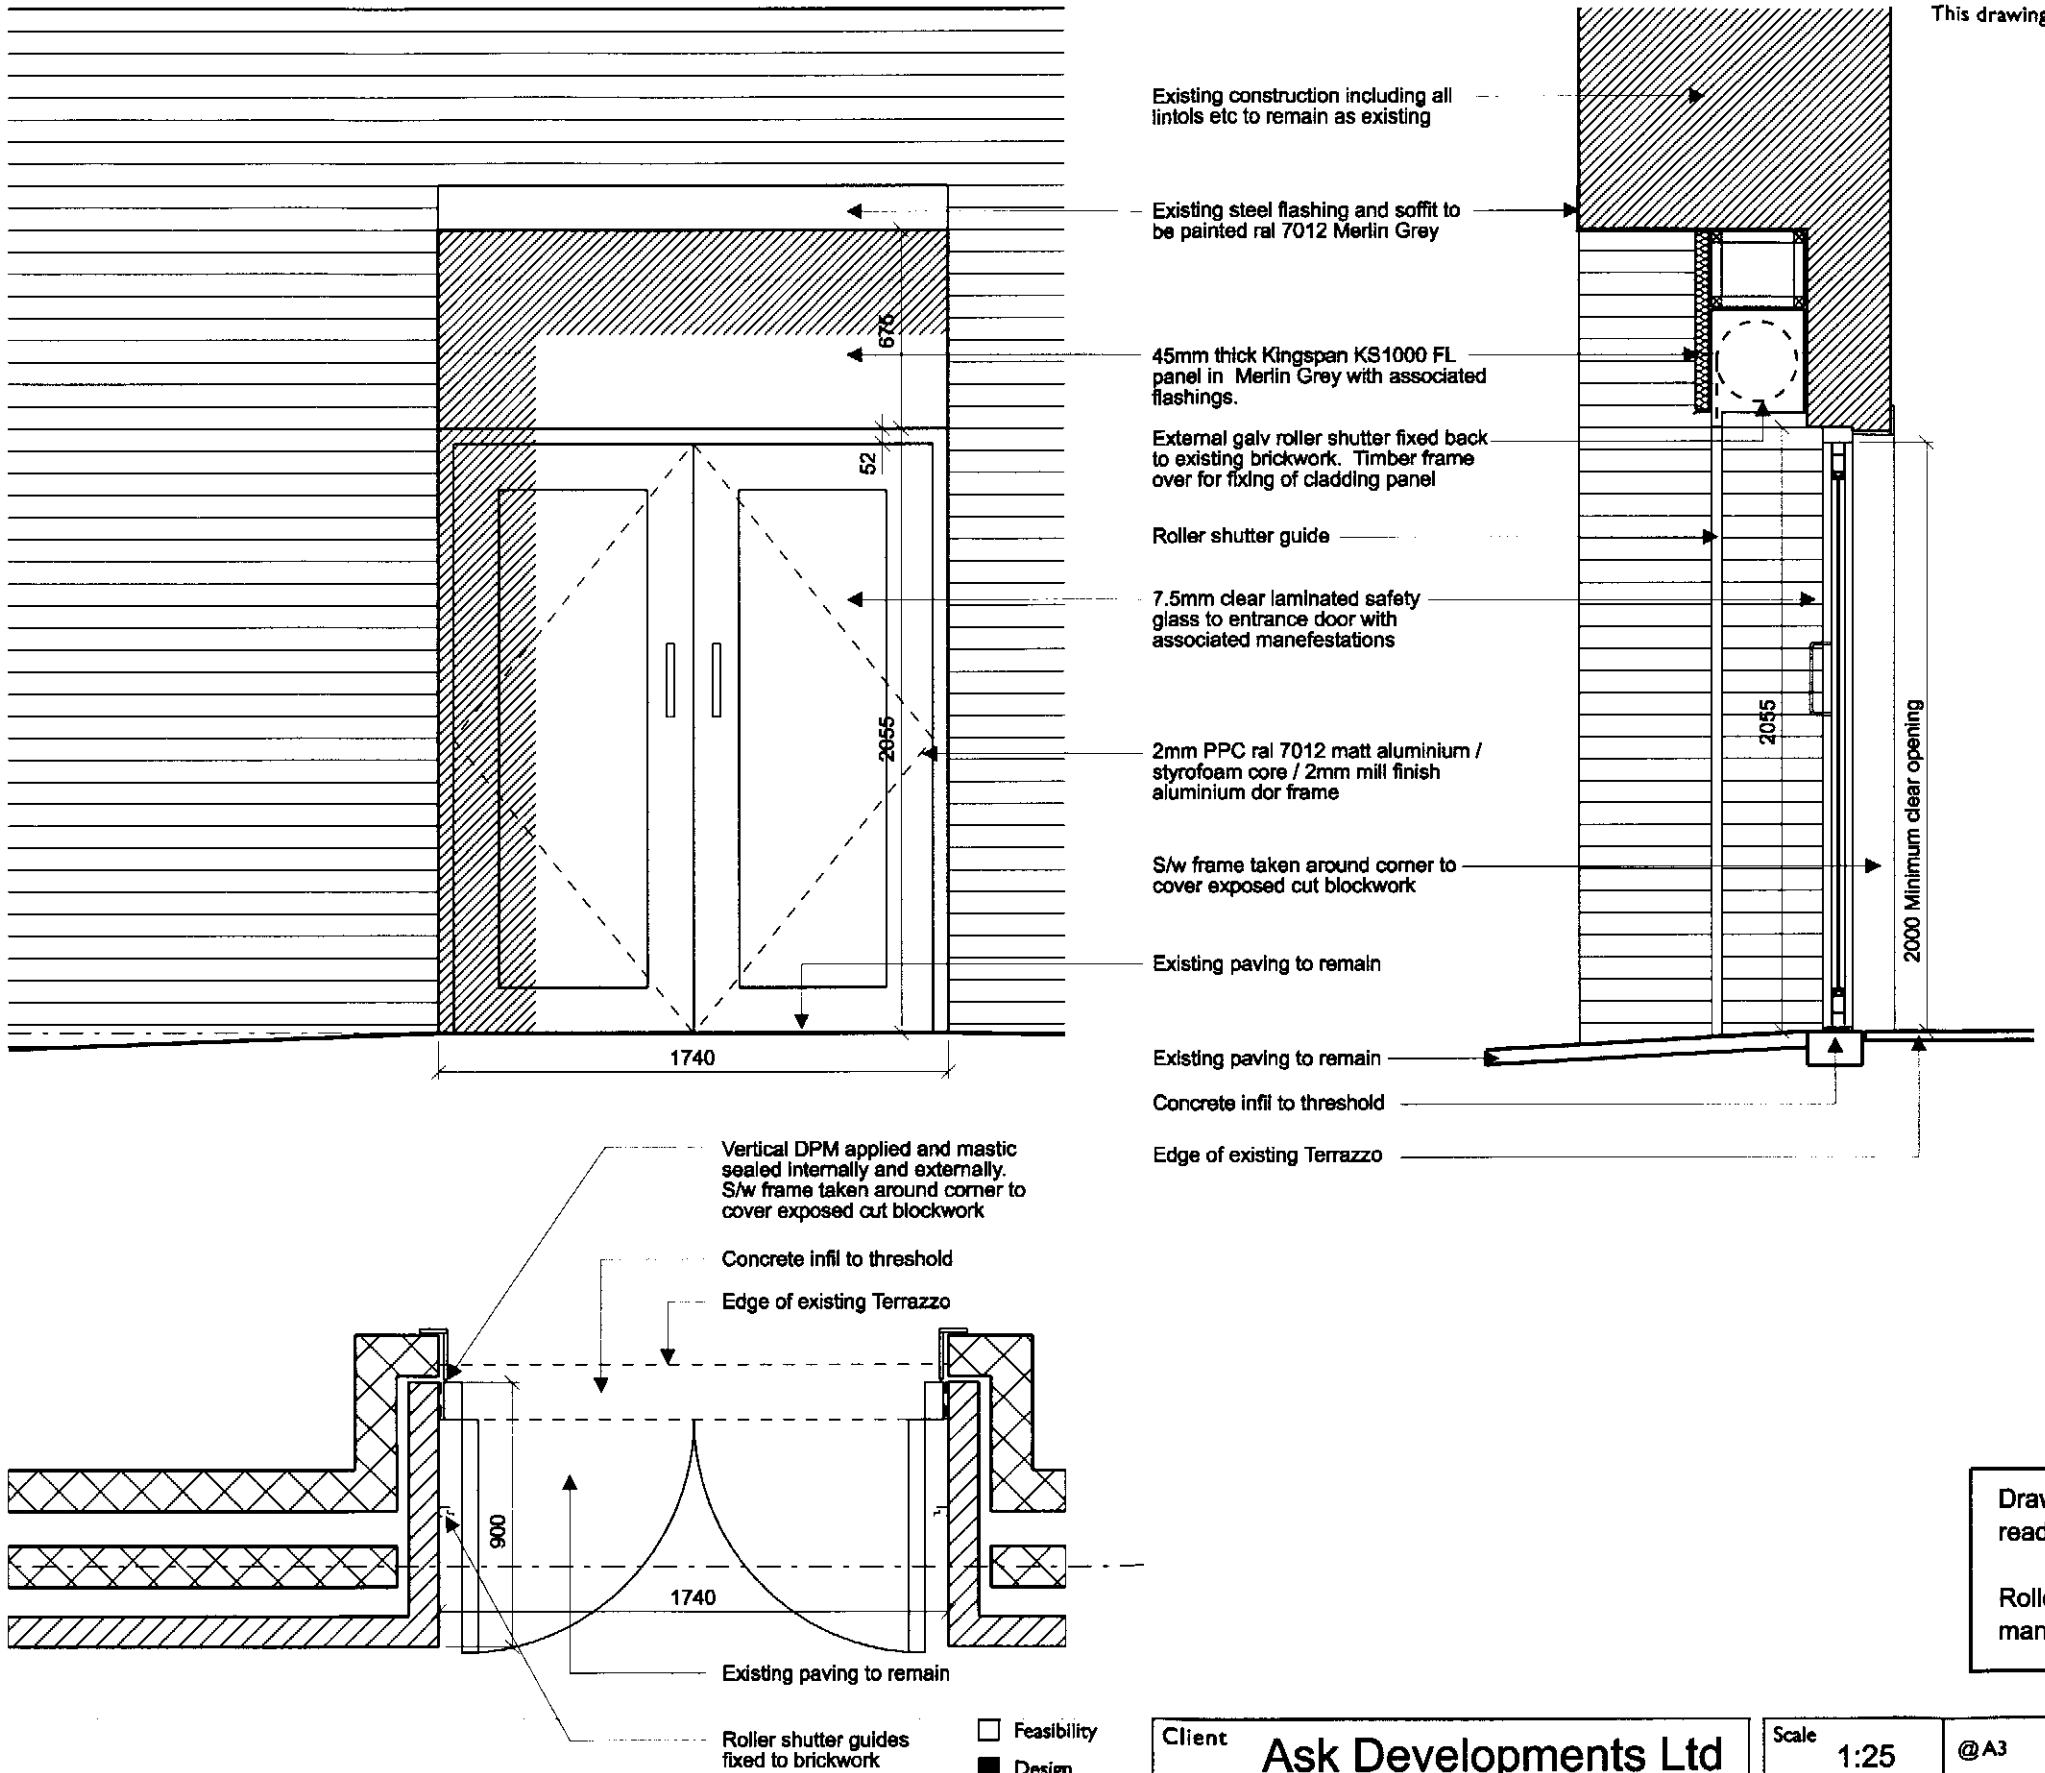

PLANNING
ACK'D
REPLIED
RECD 21 FEB 2008

Drawing indicative of design intent only. To be read in conjunction with Allied Glazing proposals

Roller shutter size to be confirmed by manufacturer.

- ☐ Feasibility
- ■ Design
- ☐ Tender
- ☐ Contract
- ☐ Construction
- ☐ As Built

Client	Ask Developments Ltd
Job	Gorton Market
Drawing	Cafe Entrance Details

Scale	1:25	@A3
Drawn	MKM	
Date	Feb 08	Rev
Drg. No.	P2306-621	

POZZONI Design Group
T 0161 928 7848
F 0161 926 9428
E architects@pozzoni-group.co.uk
2 Woodville Road
Altrincham
WA14 2FH