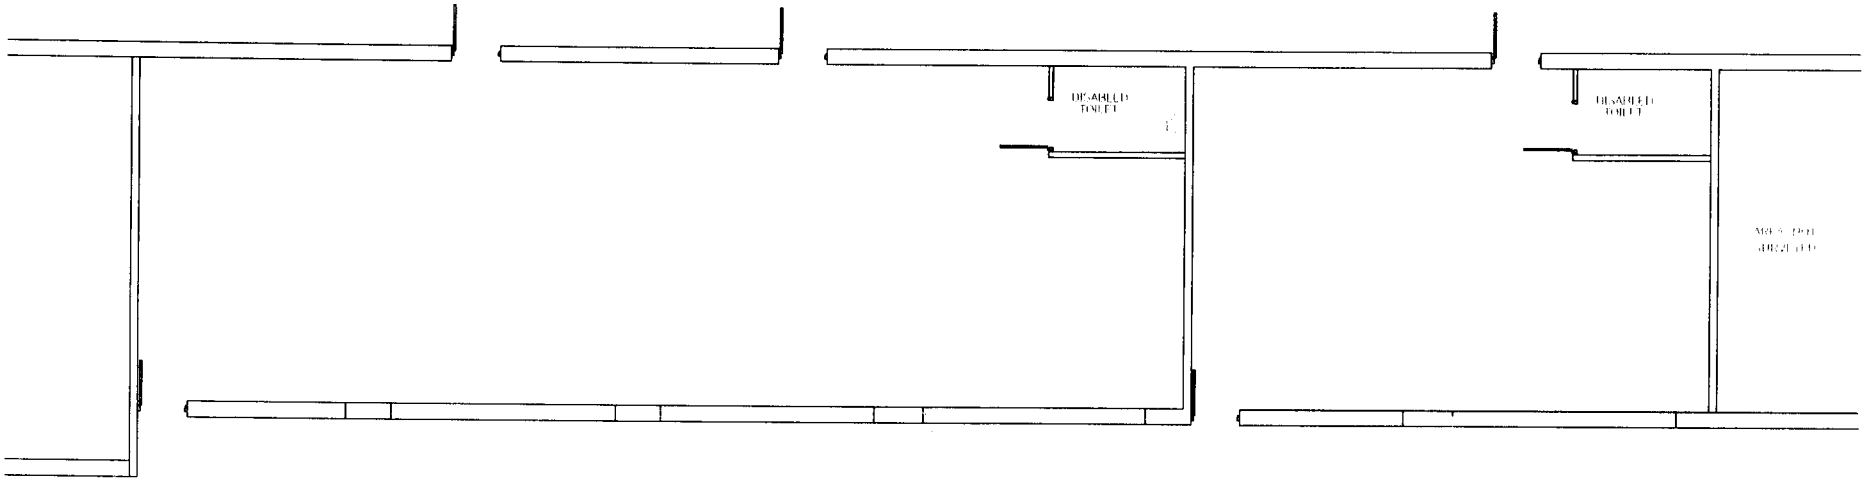

PLANNING
ACK'D
REPLIED
RECD - 9 MAY 2008
M
M
M
FOR ACTION
M

BISHOPS CORNER -STRETFORD ROAD HULME, MANCHESTER

Revisions

Project
Bishops Corner, Stretford Road
Hulme Manchester

Title
Ground Floor Shop Unit Plans

Scale	1:50 at A1
Date	03/09/07

Client
Mason & Partners

CUBE

Drawing Number CPS\07\116\001