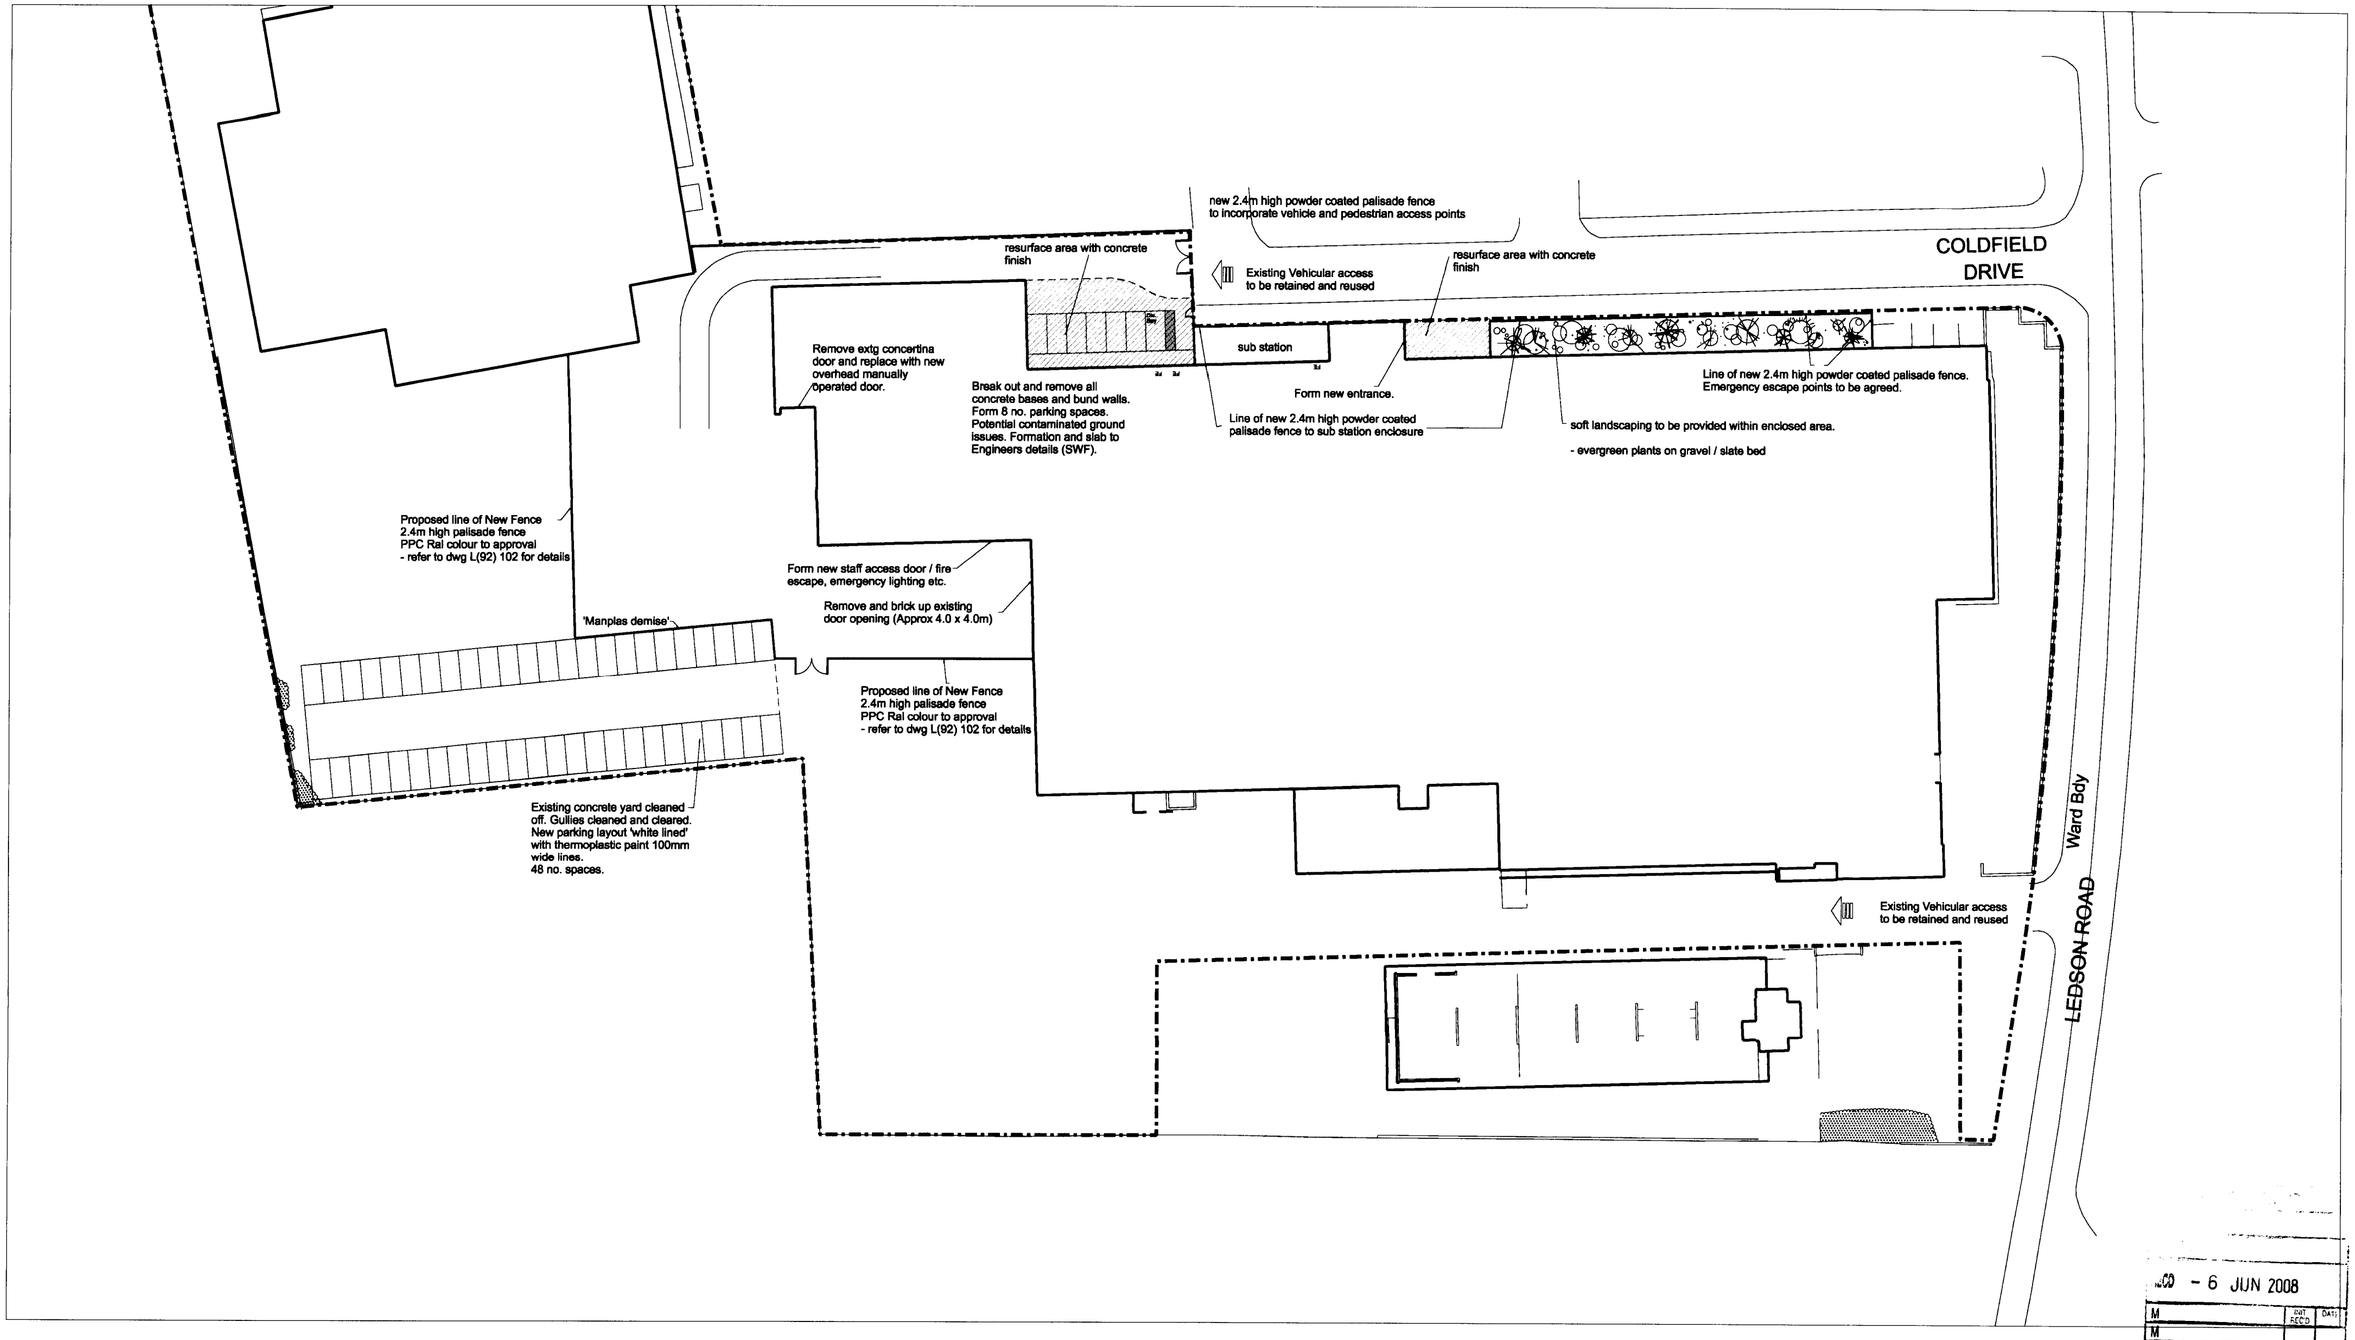


Project				PLANNING ISSUE
Rev	Description	By	Chk	Date
A	1.0 Soft landscaping indicated along Coldfield Drive.			06.06.08

All dimensions to be as noted (to be checked on site prior to manufacture). Do not scale of this drawing. Report any discrepancies to the Architect / CA immediately.

RECD - 6 JUN 2008
M
M
M
FORMATION
DAT
REC'D

Project

R28 - Manplas
Roundthorn Industrial Estate
Wythenshawe
for Bluemantle Ltd

Title

Site Plan - as Proposed

Drawn: RVH	Checked:	Approved:
Scale: 1:500@ A2	Date: May 08	Project No: 08 -10
Drawing No: L(92)101		Revision: A

GA Studio
architects and designers
A: 1 Marles Court 82 Tib St Northern Qtr Manchester M4 1LG I T: 01618 353536 F: 01618 353539 E: mail@gastudio.co.uk