
Plans prepared for Local Authority approval

All dimensions to be checked on site

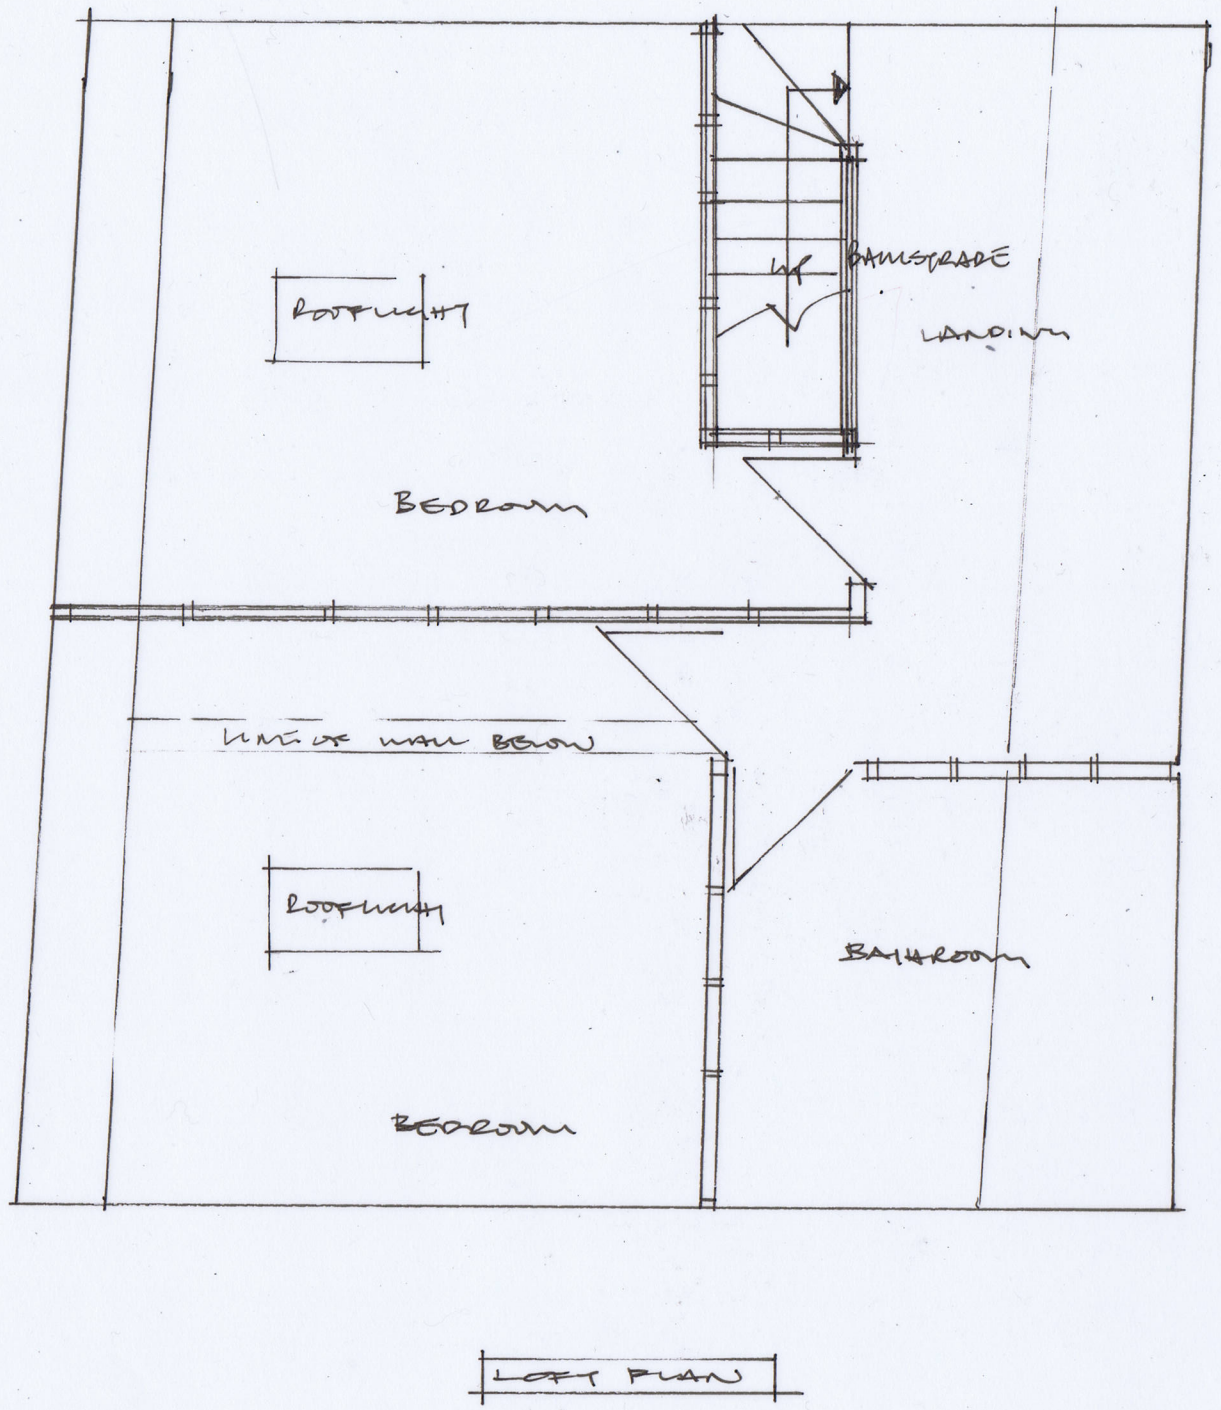

LOFT PLAN

Proposed alterations and change of use at

84 Church Road Northenden M22 4NW

Proposed Second Floor

Scale 1:50@A3

DrwgNo. PA 042012/05