



EXISTING FRONT ELEVATION

GREVILLE STREET

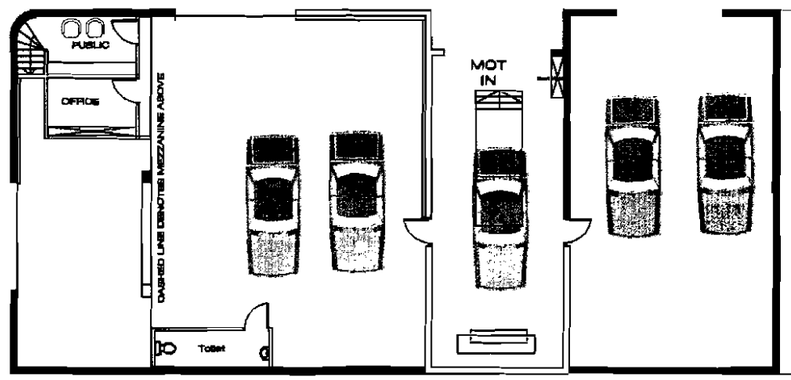

EXISTING FLOOR PLAN

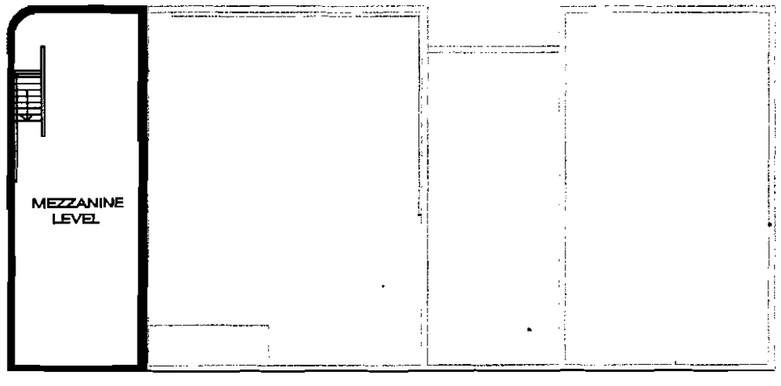

EXISTING MEZZANINE PLAN

- 3 JUN 2009

STUDIO N.G Limited
Tel: 0161-419 9757


CLIENT
Longsight Garage
Greville St Manchester

Architects
Studio NG Ltd
4 Rutters Lane
Hazel Grove
Stockport
SK7 5AY
Tel 0161-419 - 9757
studio_ng@hotmail.co.uk

DRAWING TITLE
Existing Site Plan/ Street elevation

DRAWING NO MOT 01

SCALE	DATE
1:200	16.11.01

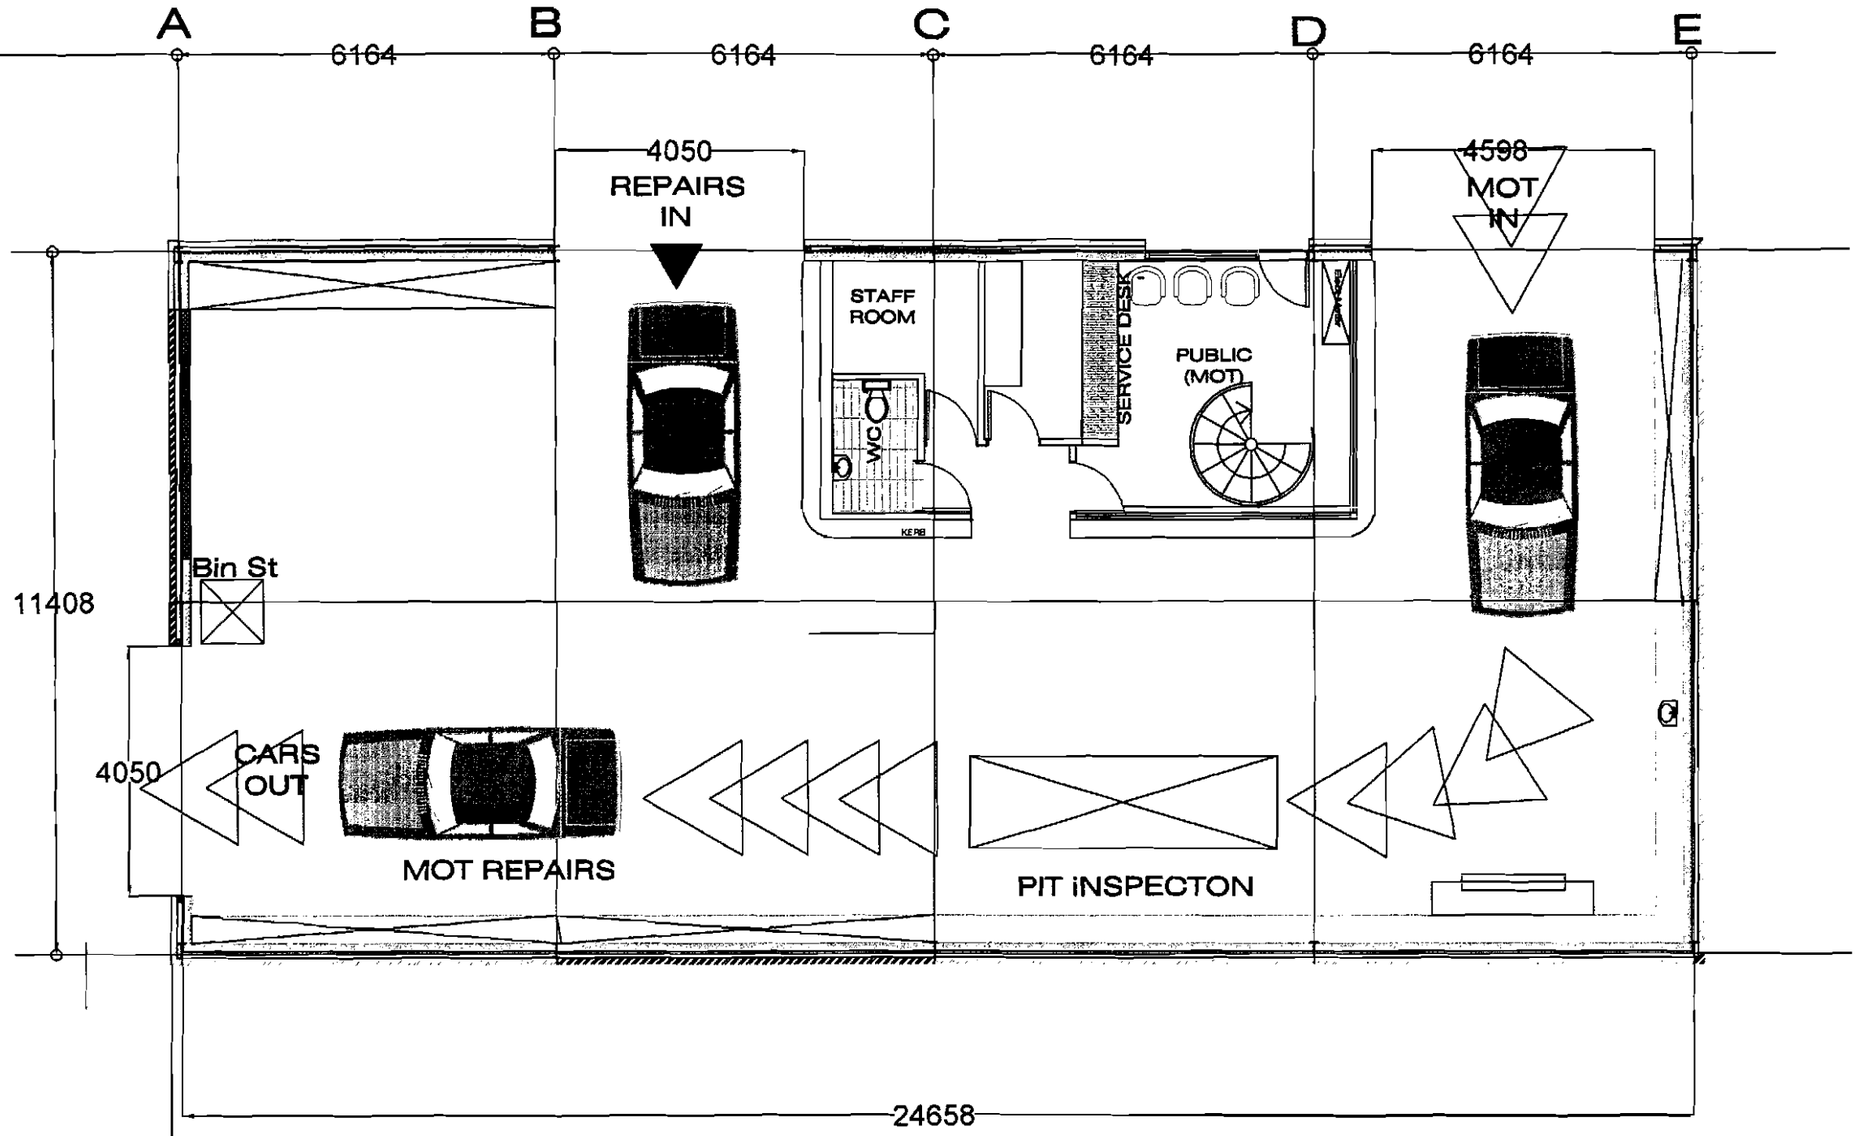

PROPOSED FLOOR PLAN

STUDIO N.G Limited
Tel: 0161-419 9757


CLIENT
Longsight Garage
Greville St Manchester

Architects
Studio NG Ltd
4 Rutters Lane
Hazel Grove
Stockport
SK7 5AY
Tel 0161-419 - 9757
studio_ng@hotmail.co.uk

DRAWING TITLE
Existing Plan

DRAWING No MOT 03

SCALE	DATE
1:200	16.11.01

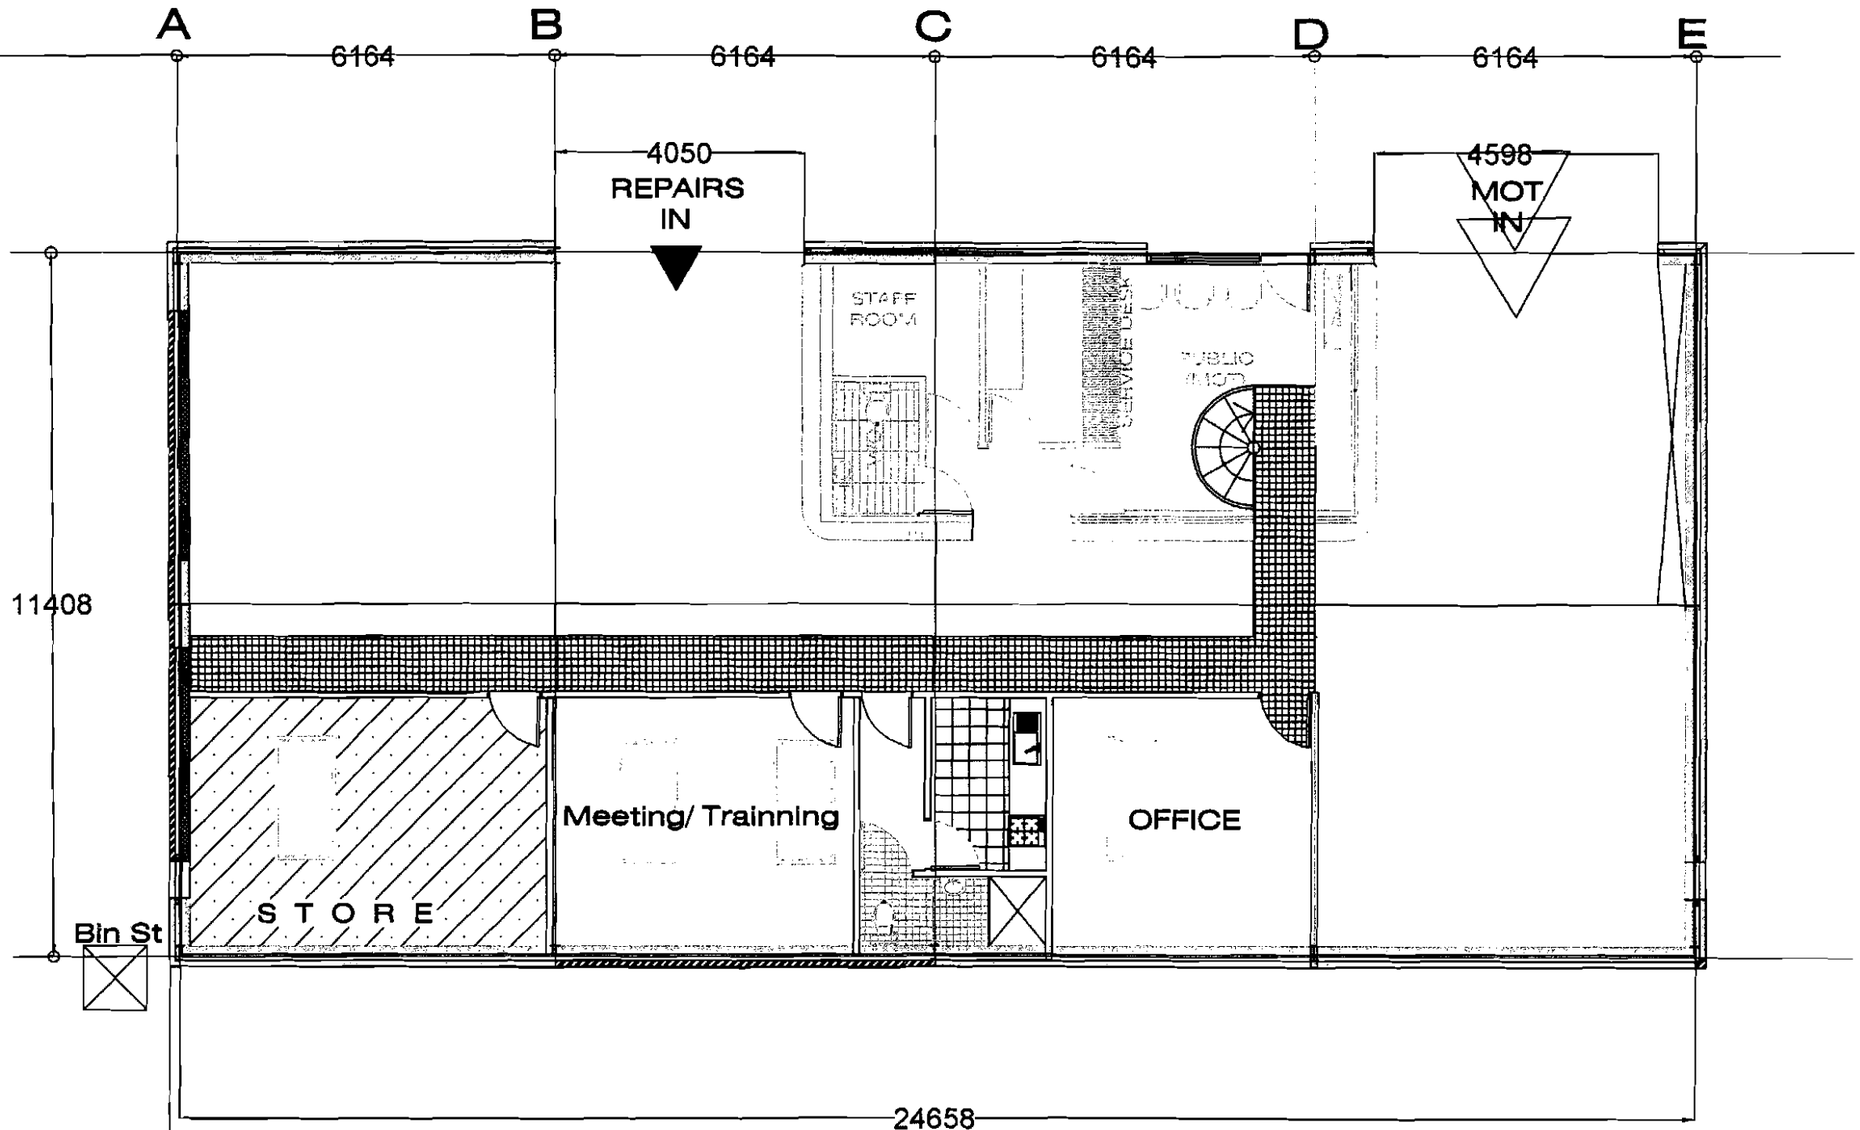

PROPOSED Mez Level

STUDIO N.G Limited
Tel. 0161-419 9757

CLIENT
Longsight Garage
Greville St Manchester

Architects
Studio NG Ltd
4 Rutters Lane
Hazel Grove
Stockport
SK7 5AY
Tel. 0161-419 - 9757
studio_ng@hotmail.co.uk

DRAWING TITLE
Proposed Plan

DRAWING NO MOT 04

SCALE 1:200
DATE 16.11.01