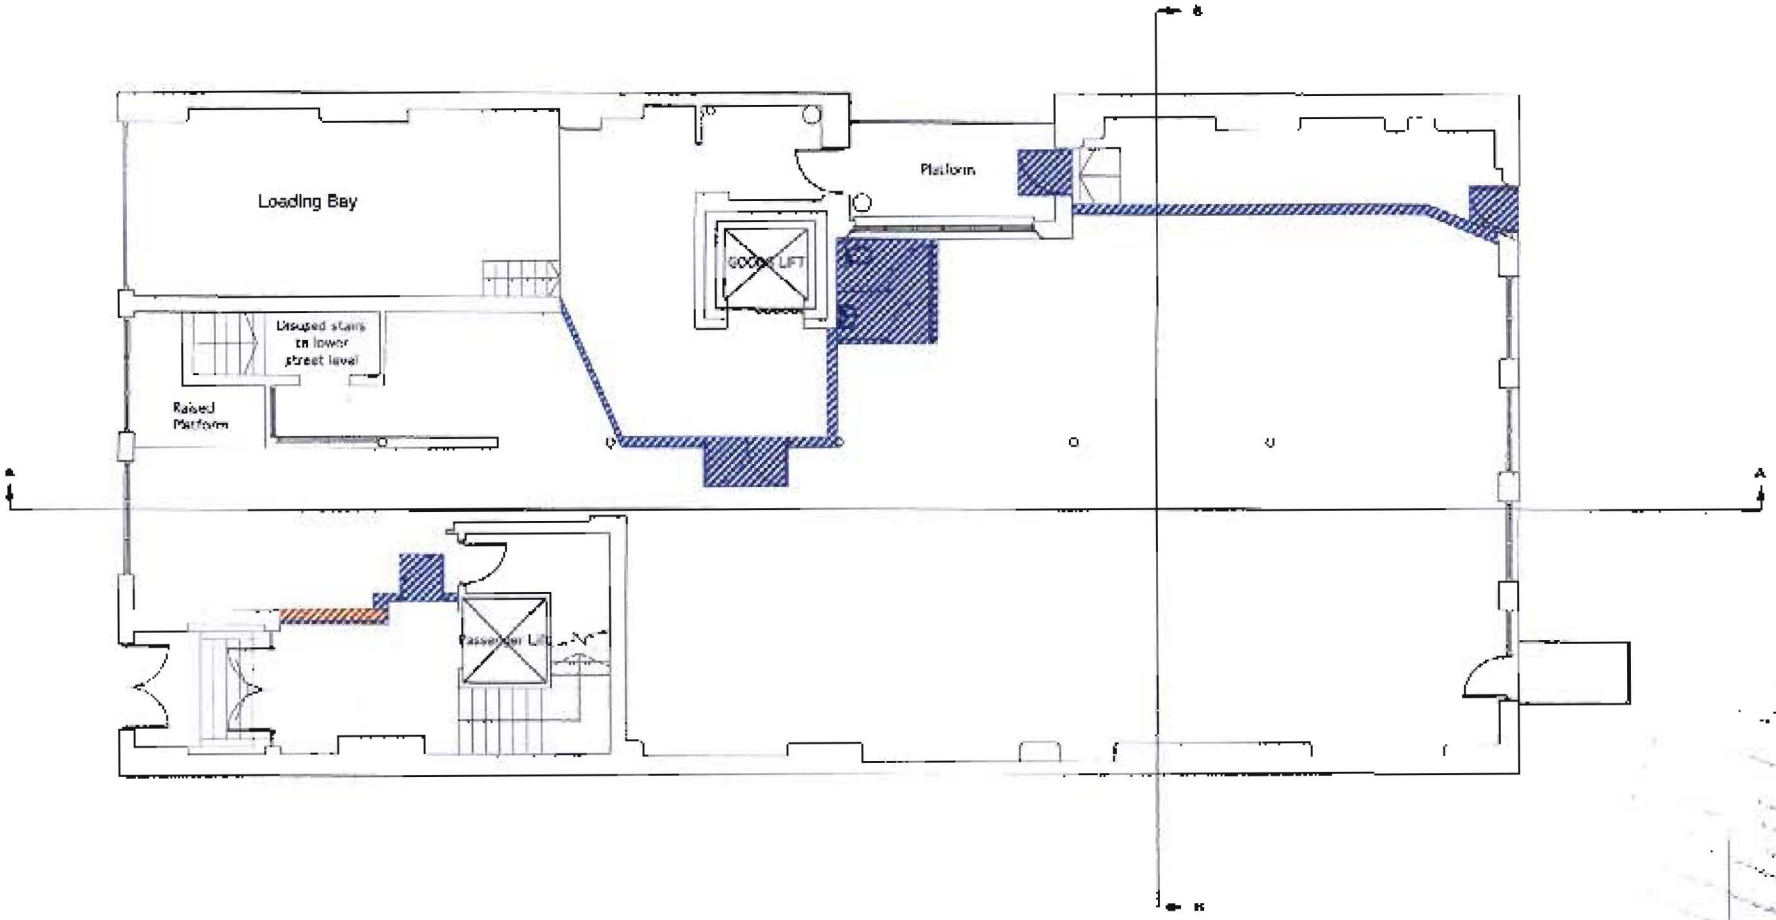

Non-original building fabric to be removed

Original building fabric to be removed



AMAZON HOUSE - MANCHESTER

1236

P(110)

Demolition Floor Plan

Ground Floor

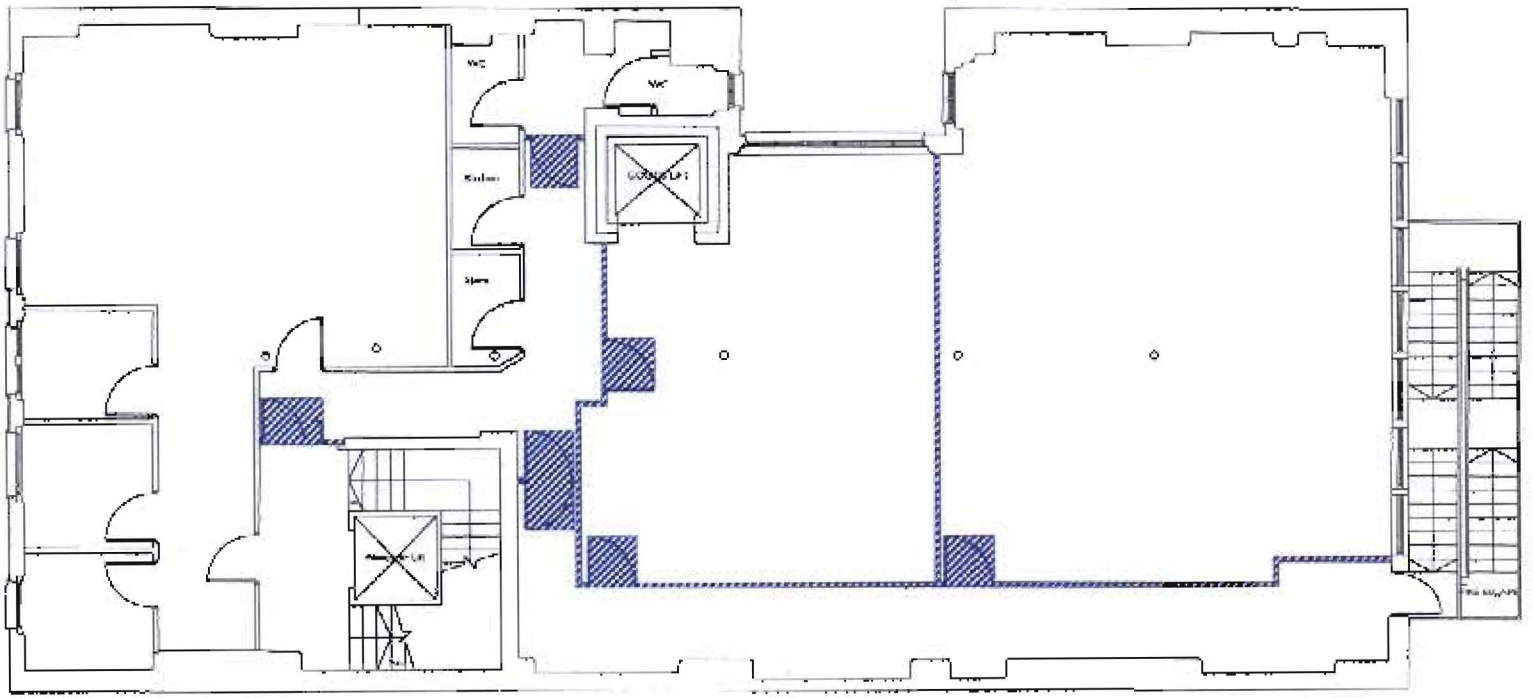

Floor original building fabric to be removed

Original building fabric to be removed



AMAZON HOUSE- MANCHESTER

Demolition Floor Plan
First Floor

P(11)

makinarchitecture