
Do not scale dimensions
if in doubt please ask

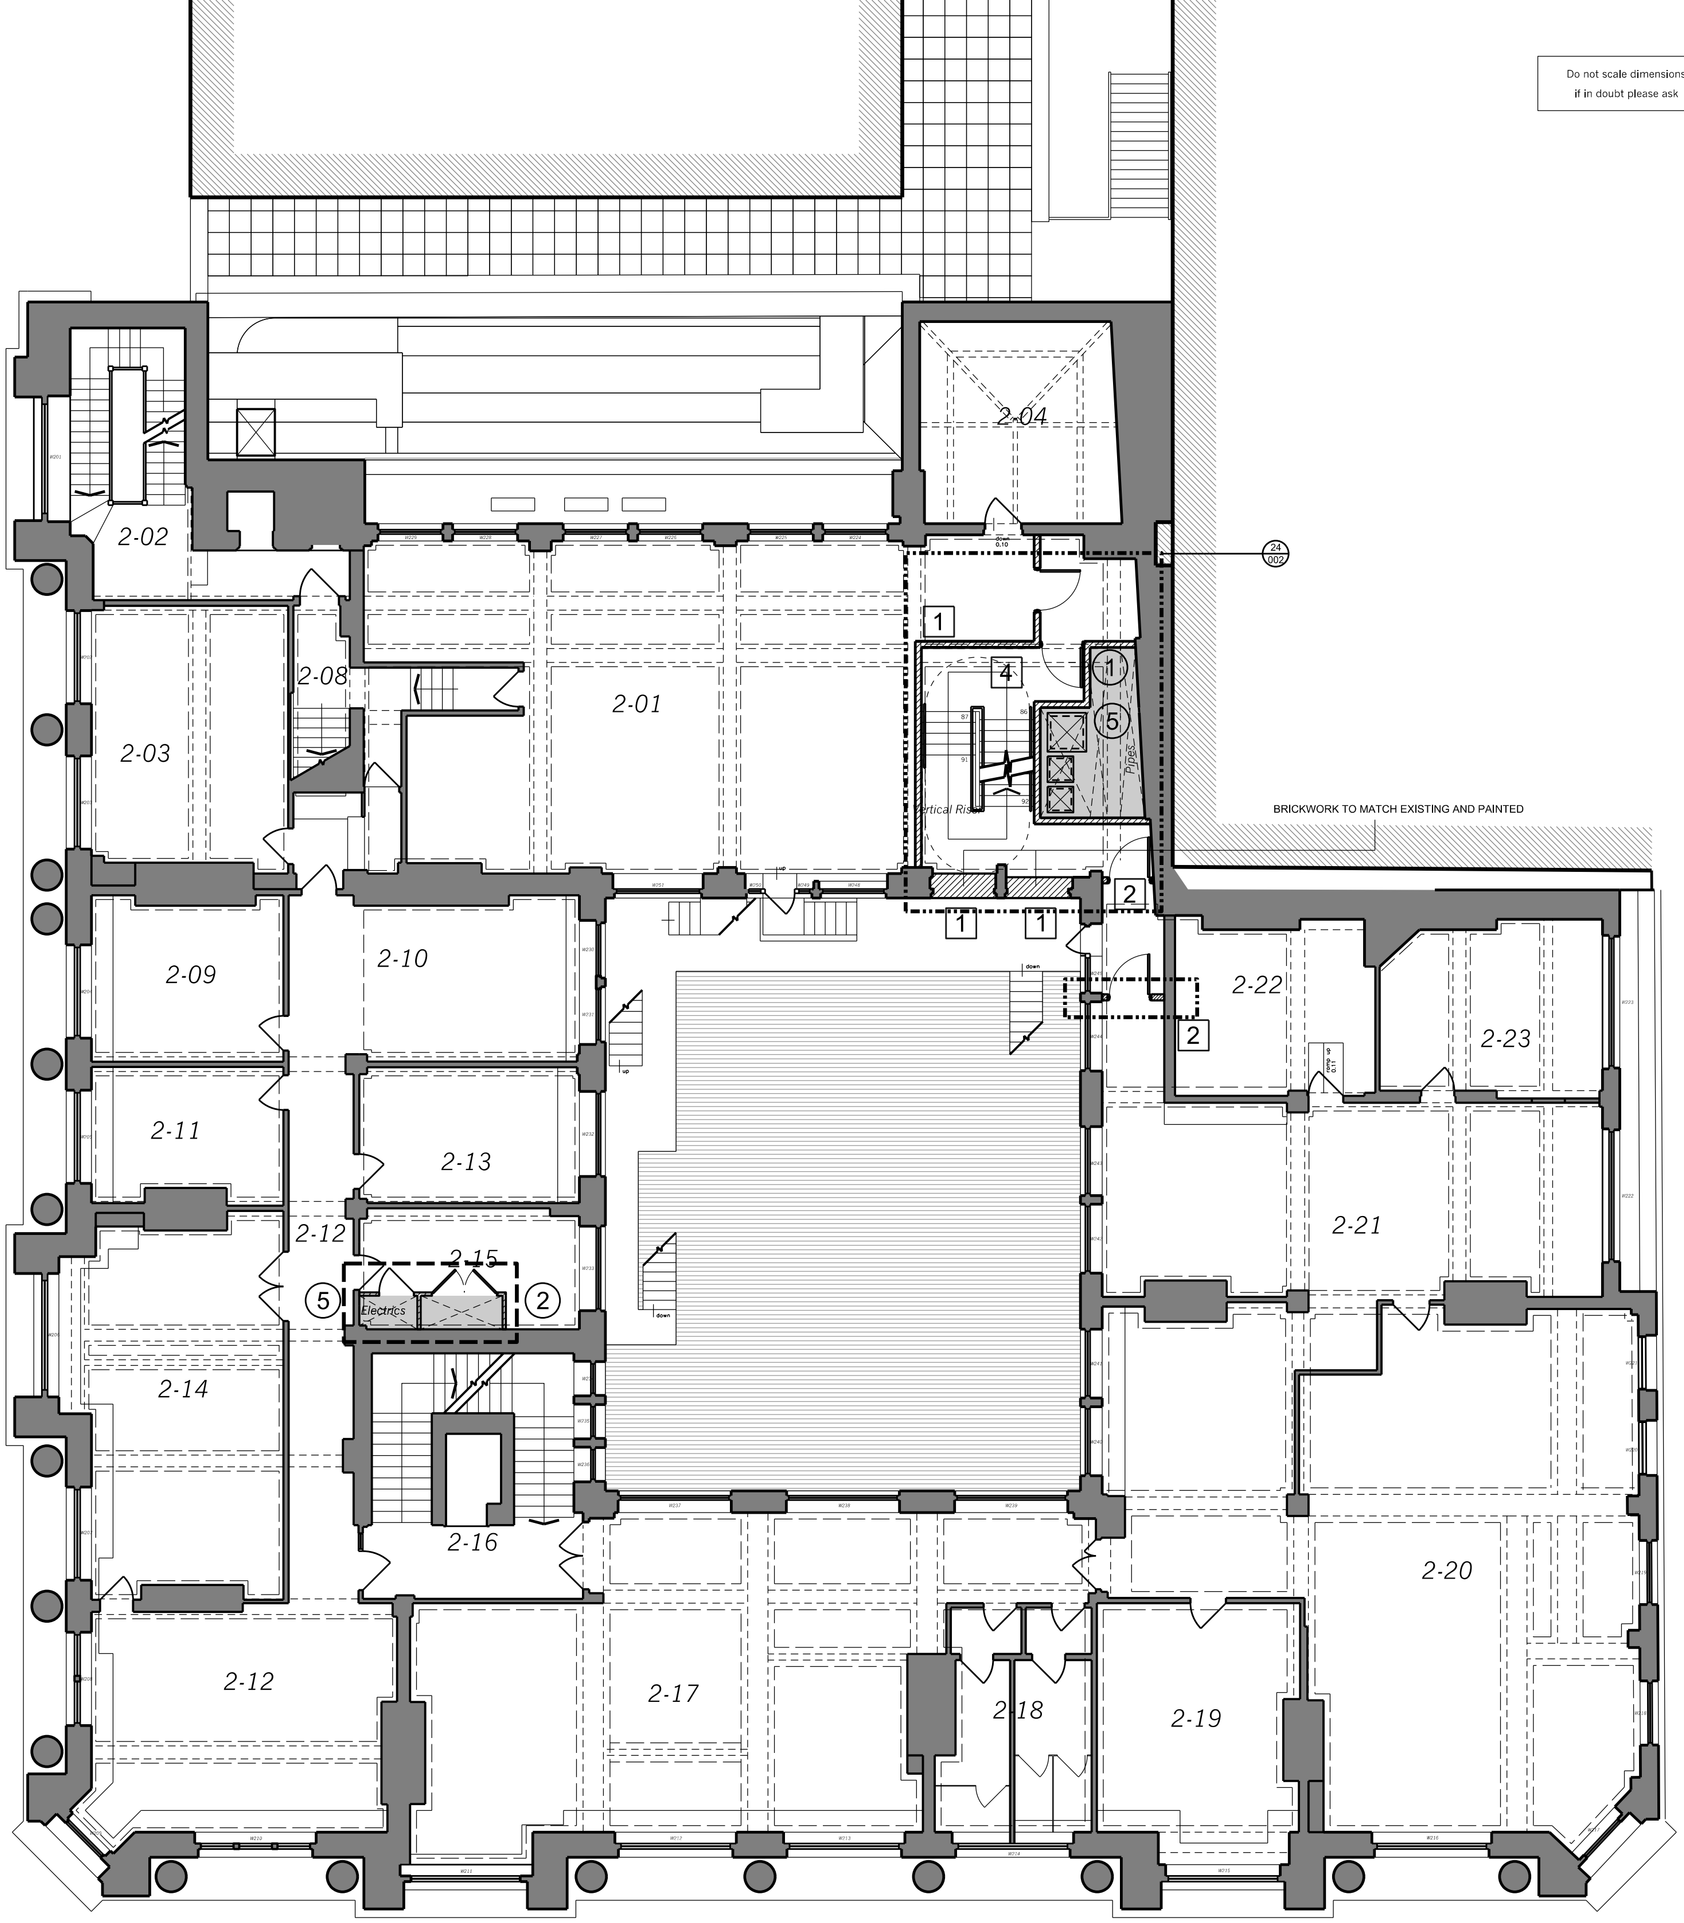

Key:

Previously approved amendments

New amendments

1. New wall outerleaf brickwork to match existing and painted
2. New stud wall
3. New window
4. New staircase
5. New riser

A Alterations following meeting with planners LW 09/04/13

53 KING STREET LLP
53 King Street, Manchester

–

PROPOSED PLANS
Second Floor

PLANNING

Drwg. No: **7361 (04)006** Rev: **A**

Date : 09/04/13 Scale: 1:100 @A2 Drawn by : RA

buttress fuller alsop williams · architects

31-33 Princess Street, Manchester, M2 4BF · telephone + 44 (0)161 236 3303
fax + 44(0)161 236 3603 - web site:www.bfaw.co.uk - email:contact@bfaw.co.uk
Buttress Fuller Alsop Williams Ltd is Registered in England and Wales: 5363573