


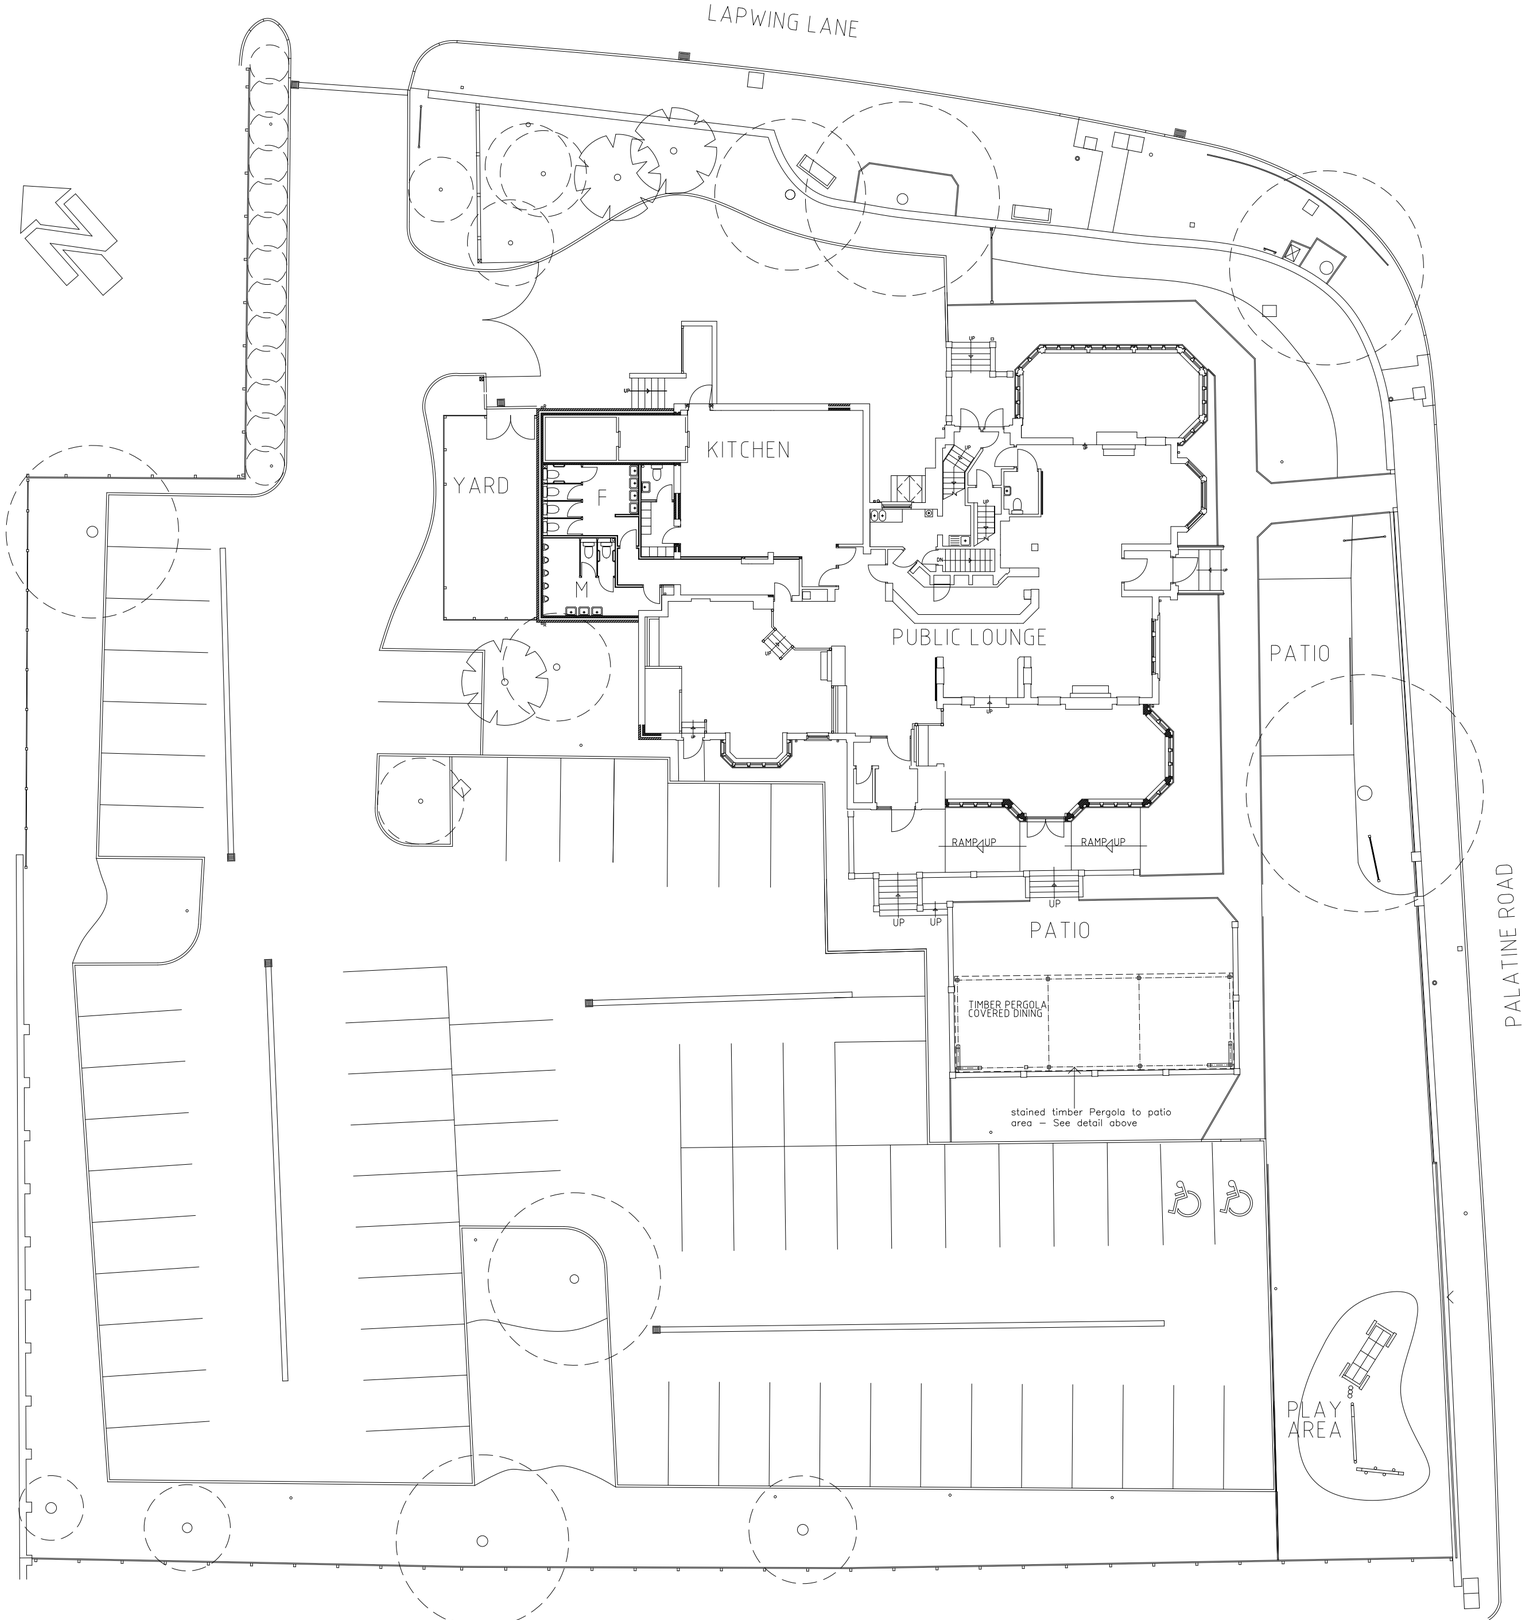



PROPOSED SITE PLAN scale 1:200


SCALE 0 5M 10M

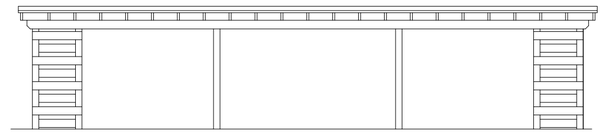

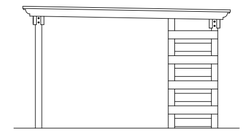


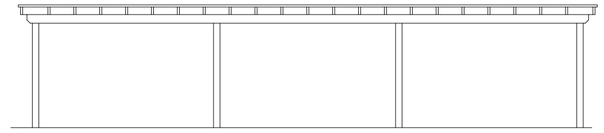

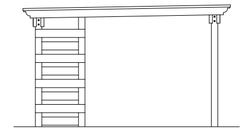

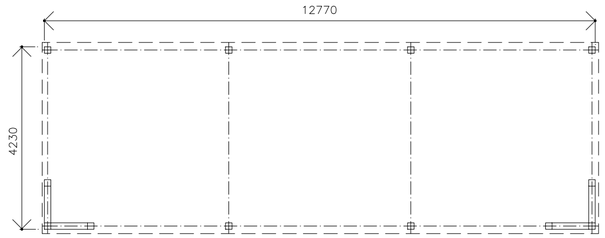

PLAN scale 1:100

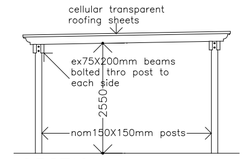

SECTION

PERGOLA DETAIL TO COVERED EXTERNAL DINING AREA

DIRECT SURVEYS

MEASURED BUILDING AND LAND SURVEYS
FOR THE DESIGN INDUSTRY

4, Airdale Grove, Stone,
Staffordshire, ST15 8JL
Telephone & Fax 01785-818238

CLIENT
MARSTON'S INNS AND TAVERNS

PROJECT
FOUR IN HAND PH
108 PALLATINE ROAD
DIDSBURY,MANCHESTER
M20 3ZA

DRAWING
PLANNING
REVISED PERGOLA

DATE	SCALE
JAN 2013	1:200+1:100

NUMBER	AMENDMENT
0586 - 16	