
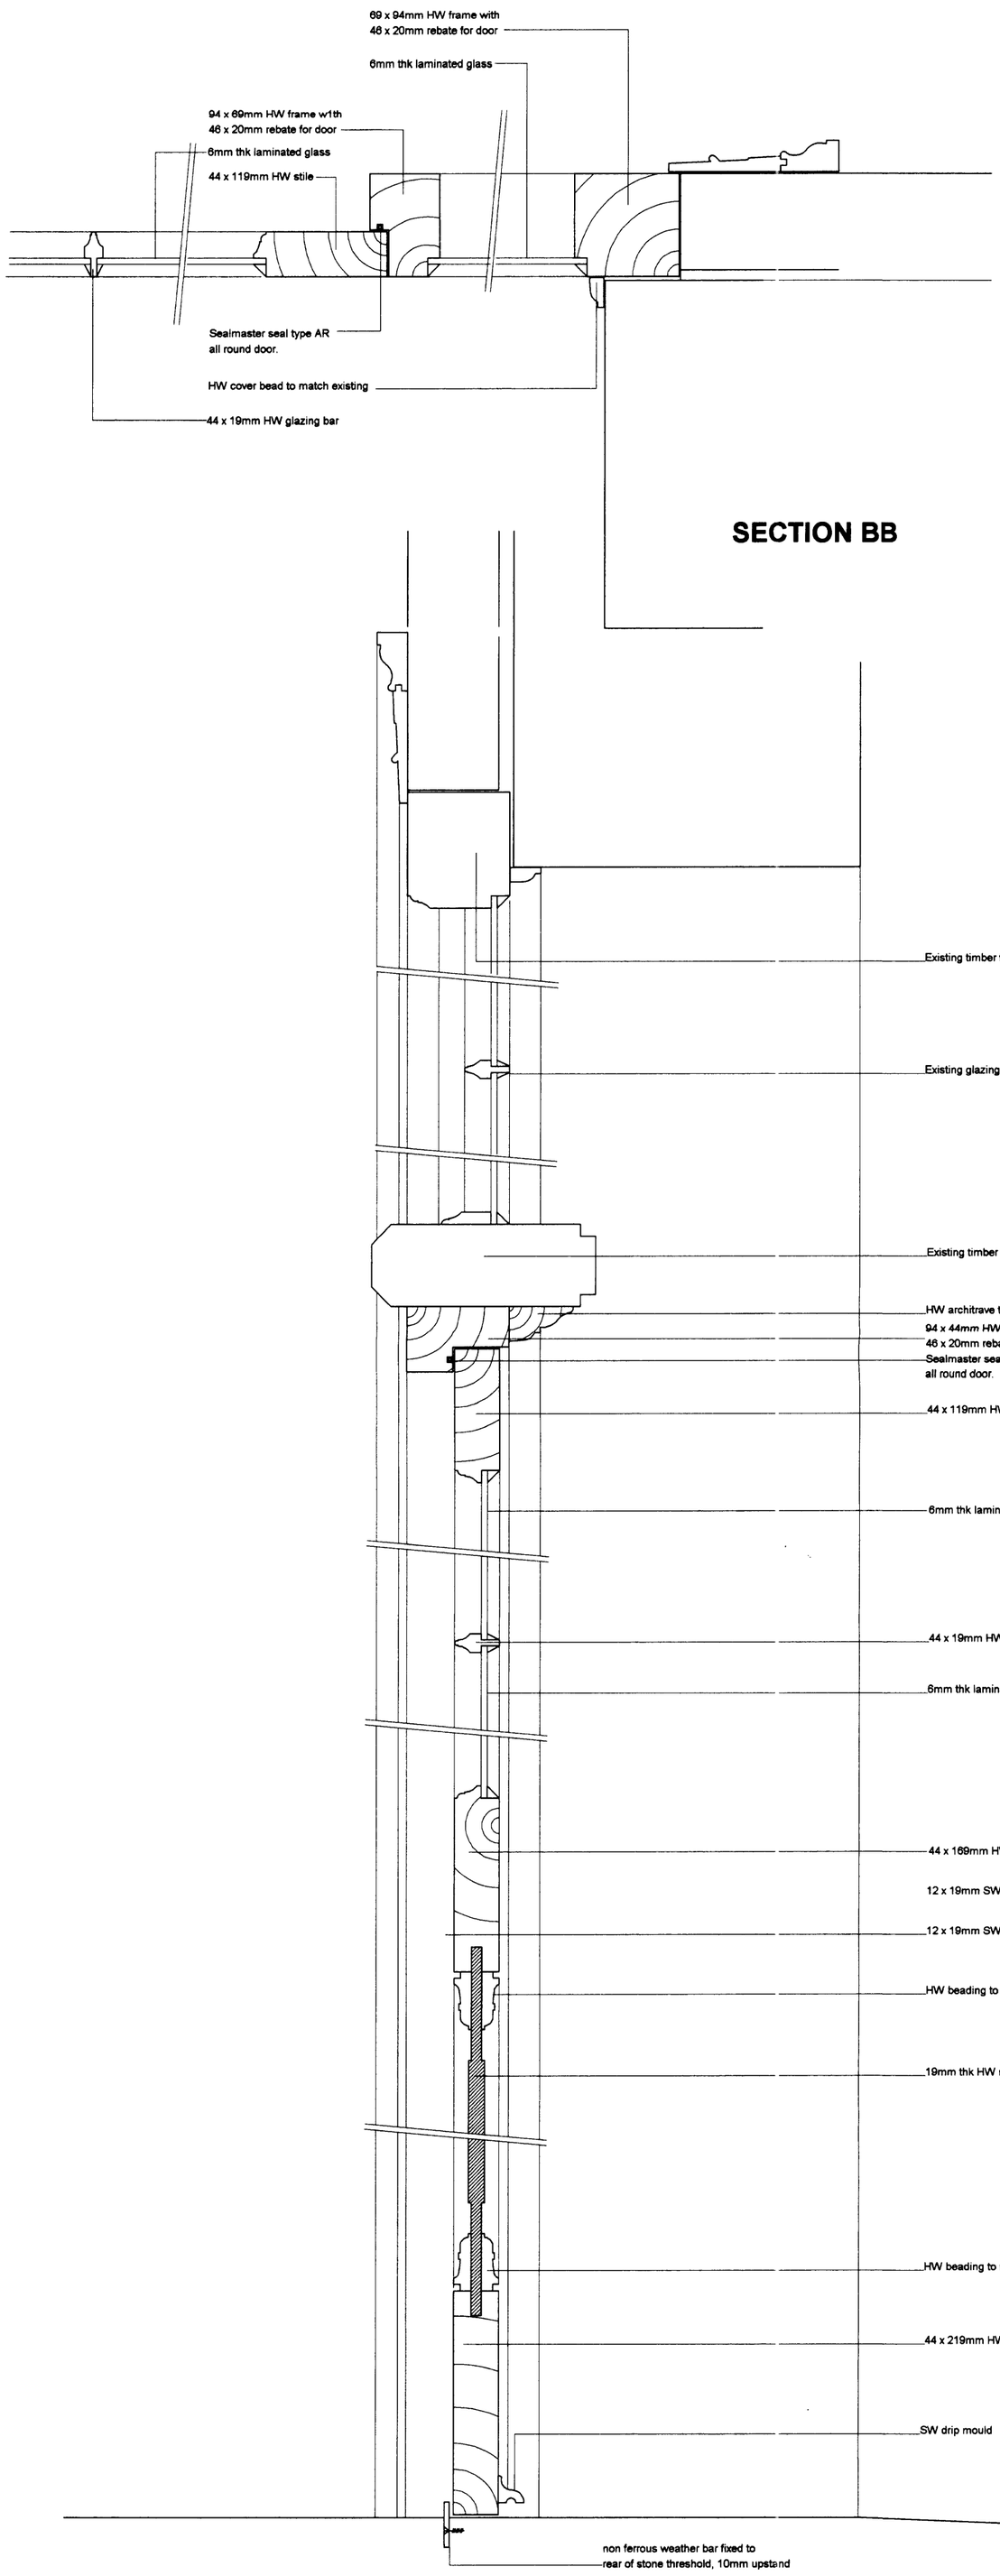


SECTION BB

SECTION AA

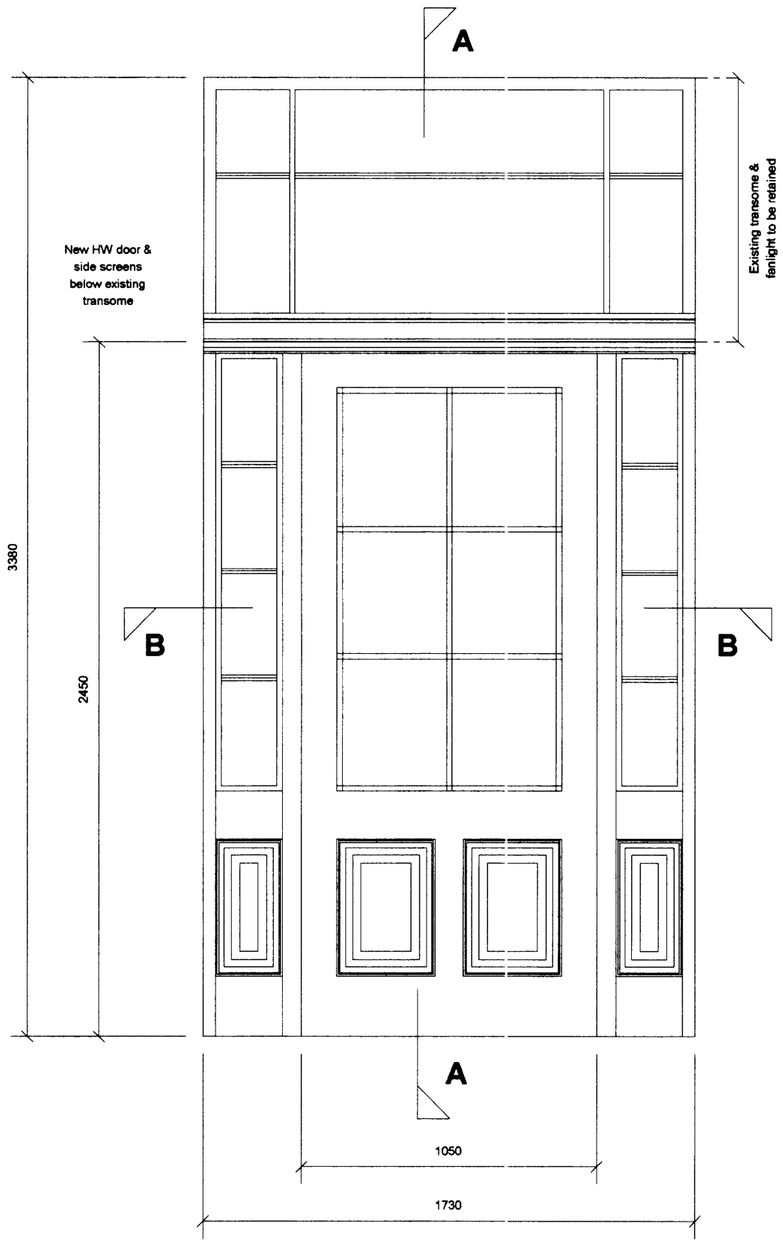

FRONT DOOR PATTERN 1:20

Notes

Do not scale from this drawing.

All dimensions must be checked on site by contractor prior to construction.

17 AUG 2009

Bernard Taylor Partnership Ltd.
Architects

ELIZABETH HOUSE, 486 DIDSBURY ROAD, HEATON MERSEY,
STOCKPORT, CHESHIRE, SK4 3BS.
Tel: 0161-443 1221
Fax: 0161-442 1672
E-mail: Info@BernardTaylor.co.uk

Client

Society of Friends

Job

Manchester Meeting House
Mount Street
Manchester

Description

Main Entrance Door
as Proposed

Drawn: DJ Date: 14.07.09 Scale: 1:5

Job No:	Drg No:	Rev.
1558		-