
oea

notes:

All dimensions are in millemetres unless stated otherwise. No dimensions to be scaled from drawings. All dimensions to be checked on site prior to manufacture.

Any discrepancies between drawings and site conditions are to be reported to the contract manager.

This drawing is to be read in conjunction with all relevant Structural Engineers and Mechanical & Electrical Engineers drawings and specification.

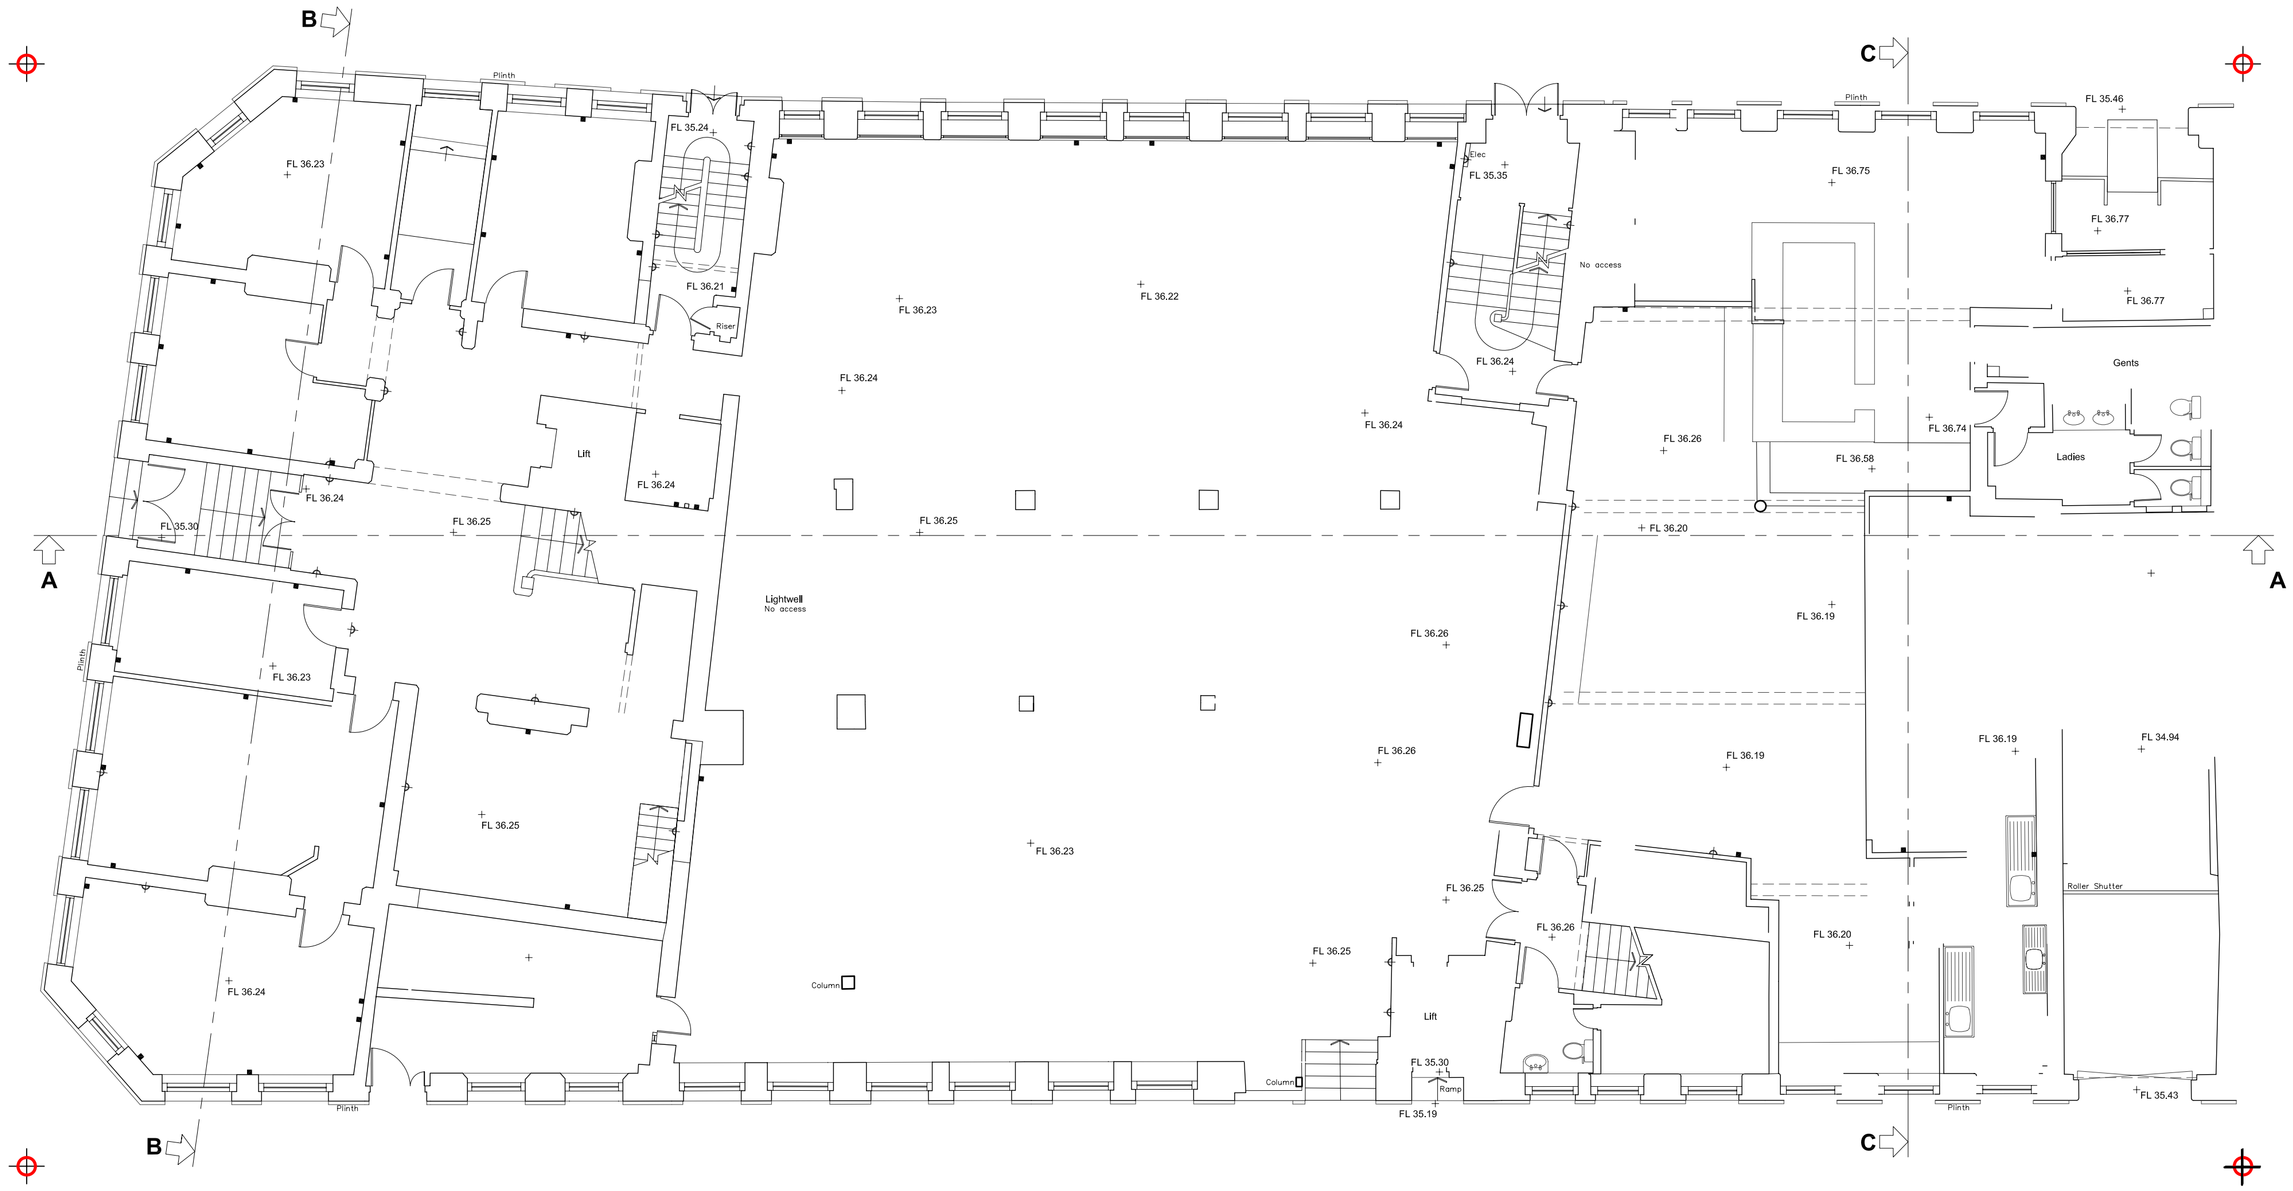

Ground Floor Plan

EXISTING PLANS - GROUND FLOOR PLAN 1:100

dwg status:

PLANNING

Rev	Description	Date	By	Chk
.	First Issue	25.04.08	PL	.

oea

oconnell east architects
12 Little Lever Street, Manchester, M11HR

t: 01619073325 f: 01619073120

dwg title:	EXISTING GROUND FLOOR PLAN		
job Title:	ELLIOT HOUSE REFURBRISHMENT, DEANSGATE for BRUNTWOOD		
scale:	1:100 @ A1	drawn:	JS
date:	DEC 07	job no:	0734
dwg no:	PL/0734/201	rev:	.