
Notes: This drawing is COPYRIGHT No copy or alteration may be made without our prior permission


DO NOT SCALE FROM THIS DRAWING FOR SETTING OUT OF WORKS

2) all work to be carried out in accordance with the Building Regulations and all other statutorylegislation to the satisfaction of the local authority inspector. All materials and workmanship is to comply with the appropriate codes of practice and british standards.
All Dimensions are in millimeters unless stated otherwise.
3) The contractor MUST check all dimensions and particularsprior to commencement of work.
All Structural Elements (Walls, Lintols, Foundations ETC.) affected by new work are to be exposed by the contractor and checked on site by the Local authority prior to start to confirm ability to sustain new loadings
4) CONSTRUCTION, DESIGN AND MANAGEMENT REGULATIONS 1994
Contractor to notify Health and Safety Executive prior to start of work with a copy of notification to the Contract Administrator. Contractor to provide a copy of the Health and Safety Policy Statement to the Contract Administrator where appropriate
5) All new skirtings/architraves to match existing,unless stated otherwise by client
6) All electrical installations to IEE Regulations, GAS Instalation to be to 'Gas Safety' (Installationand use) Regulations
7) PARTY WALL ACT- where there is encroachment on neighbours property or building within 3m or 6m of the adjacent Property, then permission MUST be obtained under the act.
8) BOUNDARIES as shown are the fence lines and not necessarily the exact boundary.


Existing

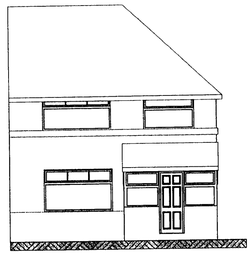


Rear

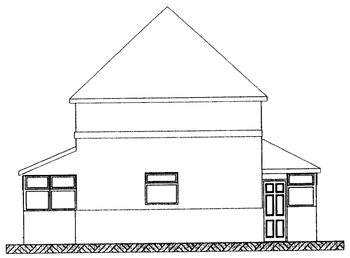


Side

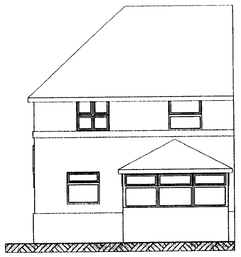

Front

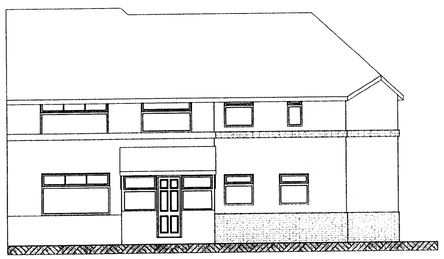


Proposed

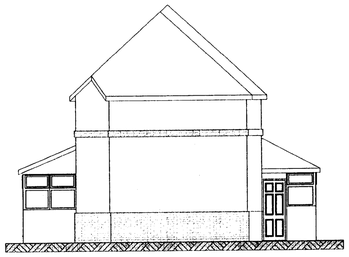


Neighbouring property No. 38
Brookfield Gardens




Proposed

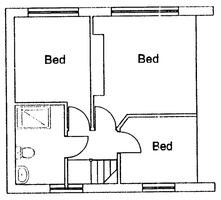


Existing First

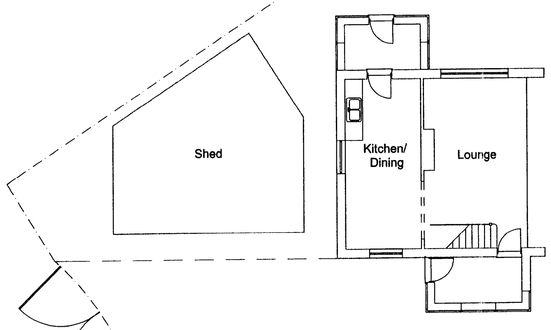

Existing Ground

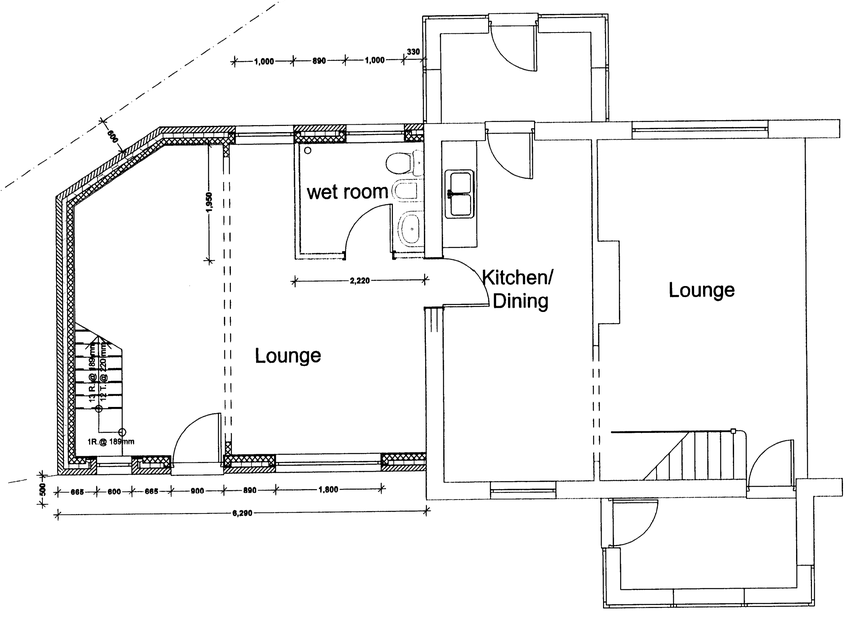

Proposed Ground

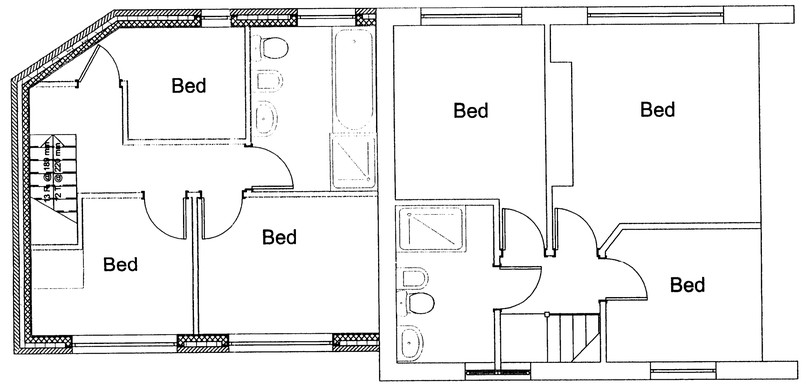

Proposed First

Rev.	Date	Description

Jeffrey C. Goodchild MCIAT
Chartered Architectural Technologist
62 Belmont Ave, Springhead,
Oldham, OL4 4RS. Tel : 0161-652-562

Scale: 1:50 1:100
Date: July 6th 2007
Dwg. No. Rev.: 5028

Client: Mrs J Ogilvie-Gaunt
Address: 36 Brookfield Grdns, Benchill, Wythenshaw M23 8BE
Title: TWO STOREY SIDE EXT