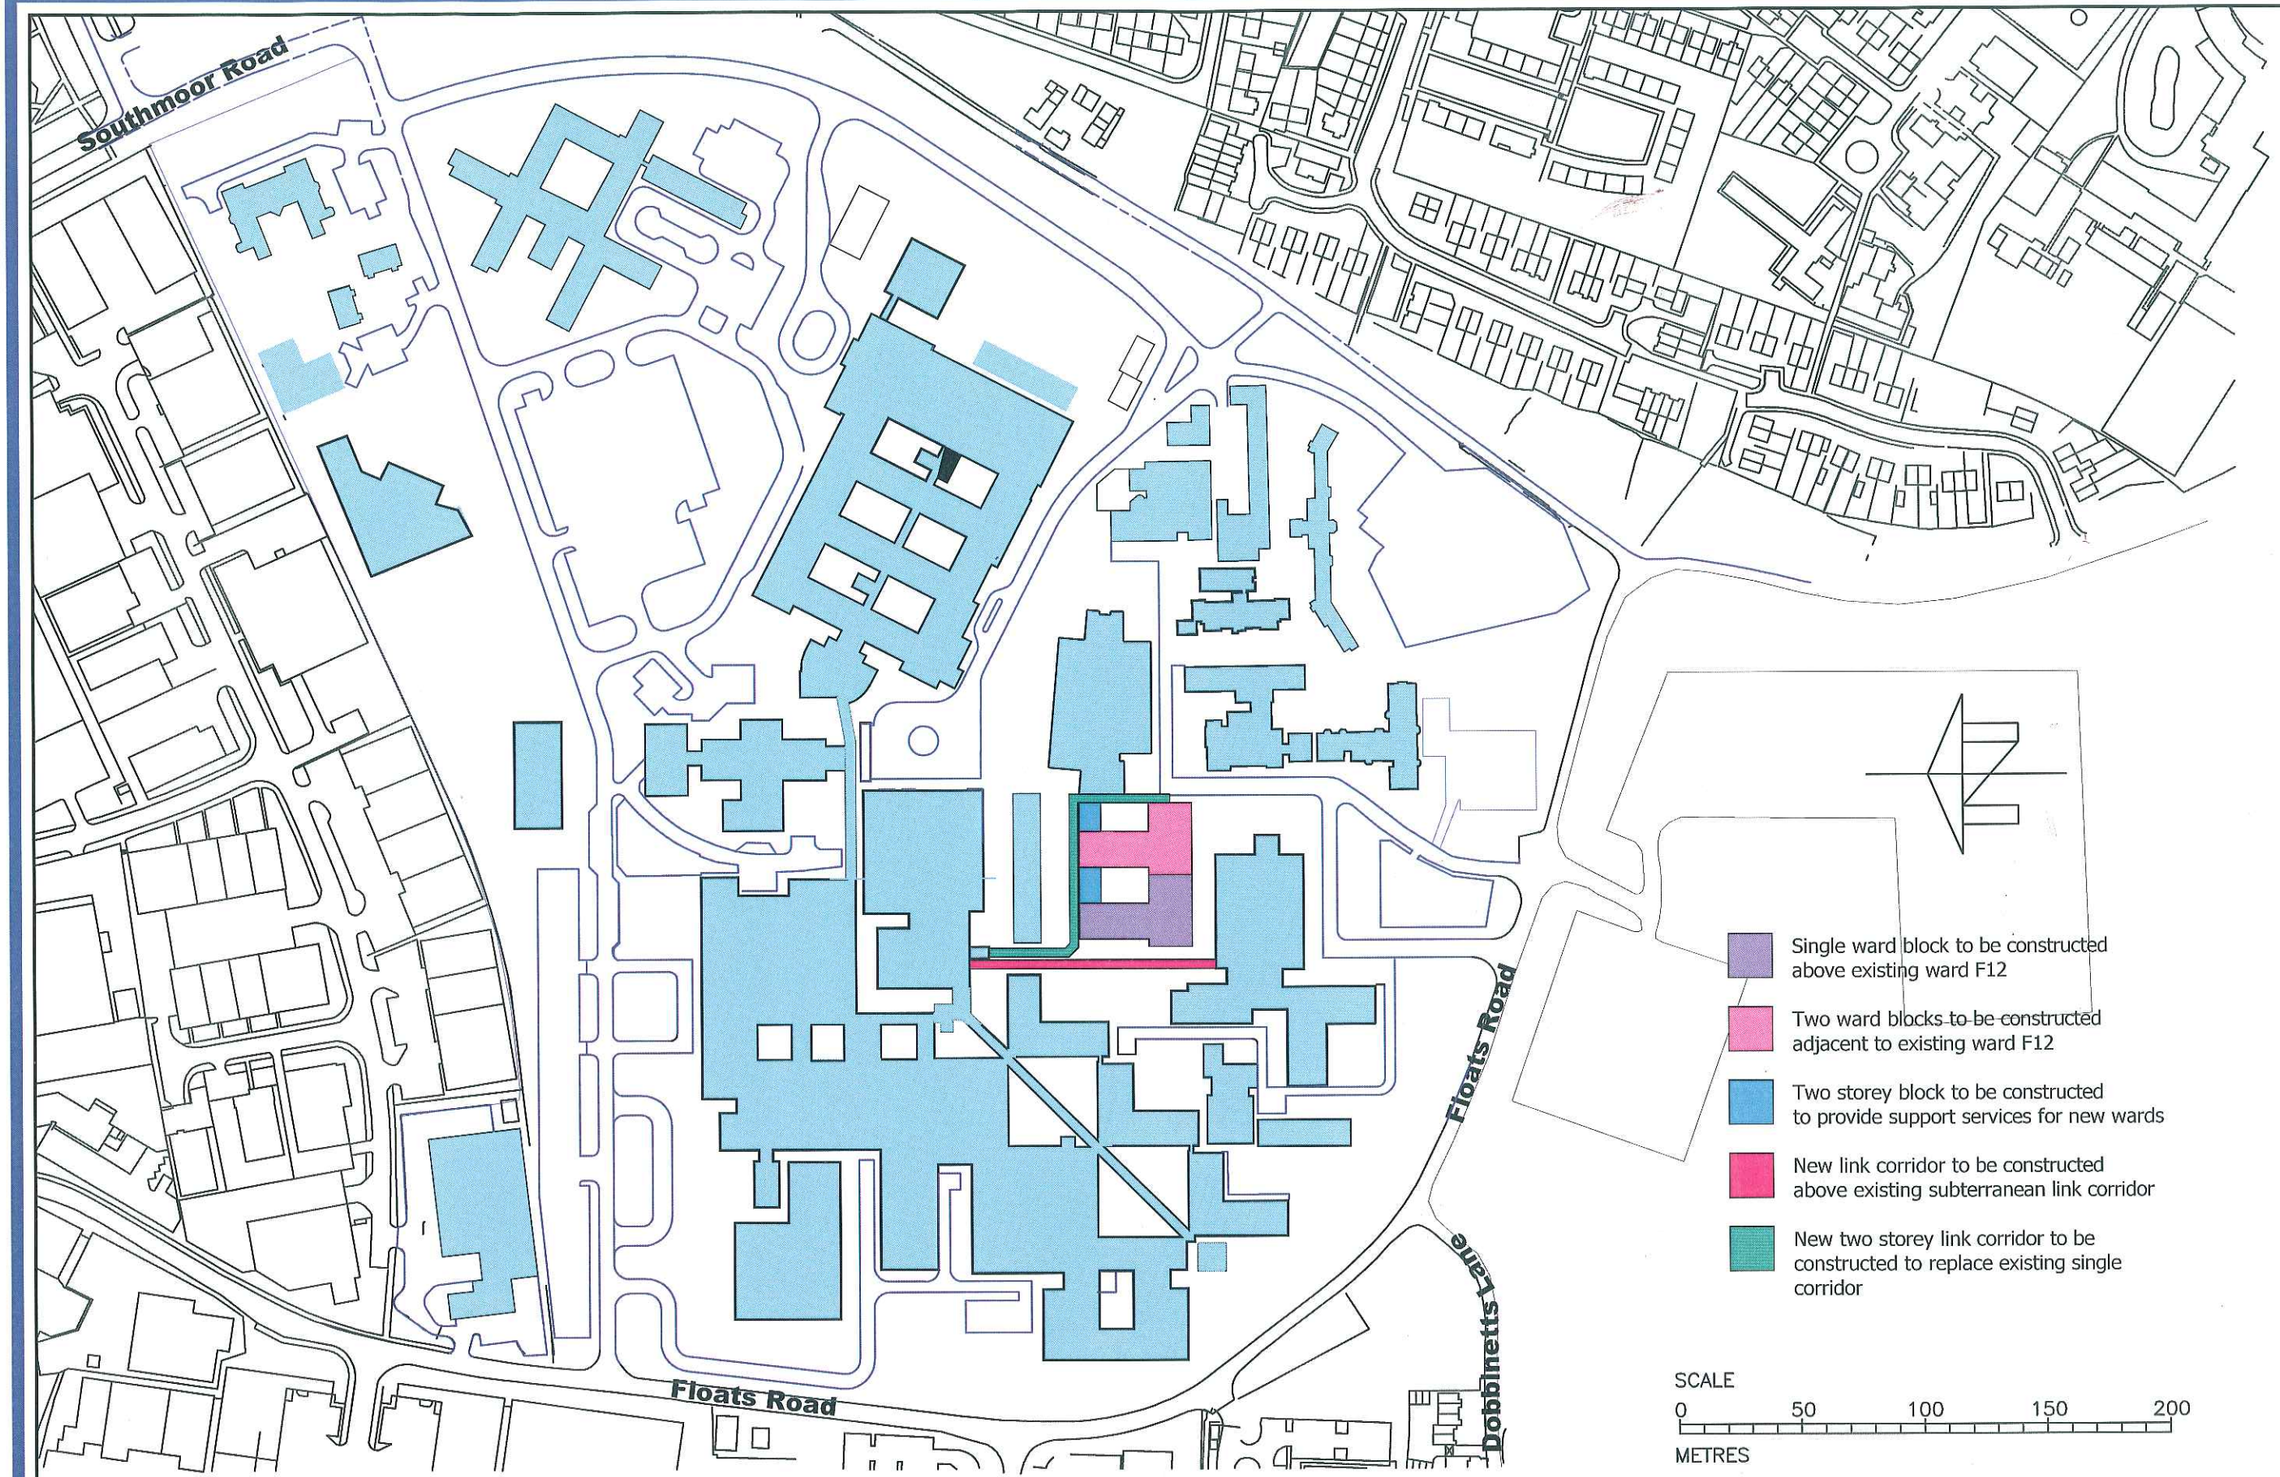

site development plan ~ WYTHENSHAWE HOSPITAL 1:2500

University Hospital of South Manchester NHS
NHS Foundation Trust