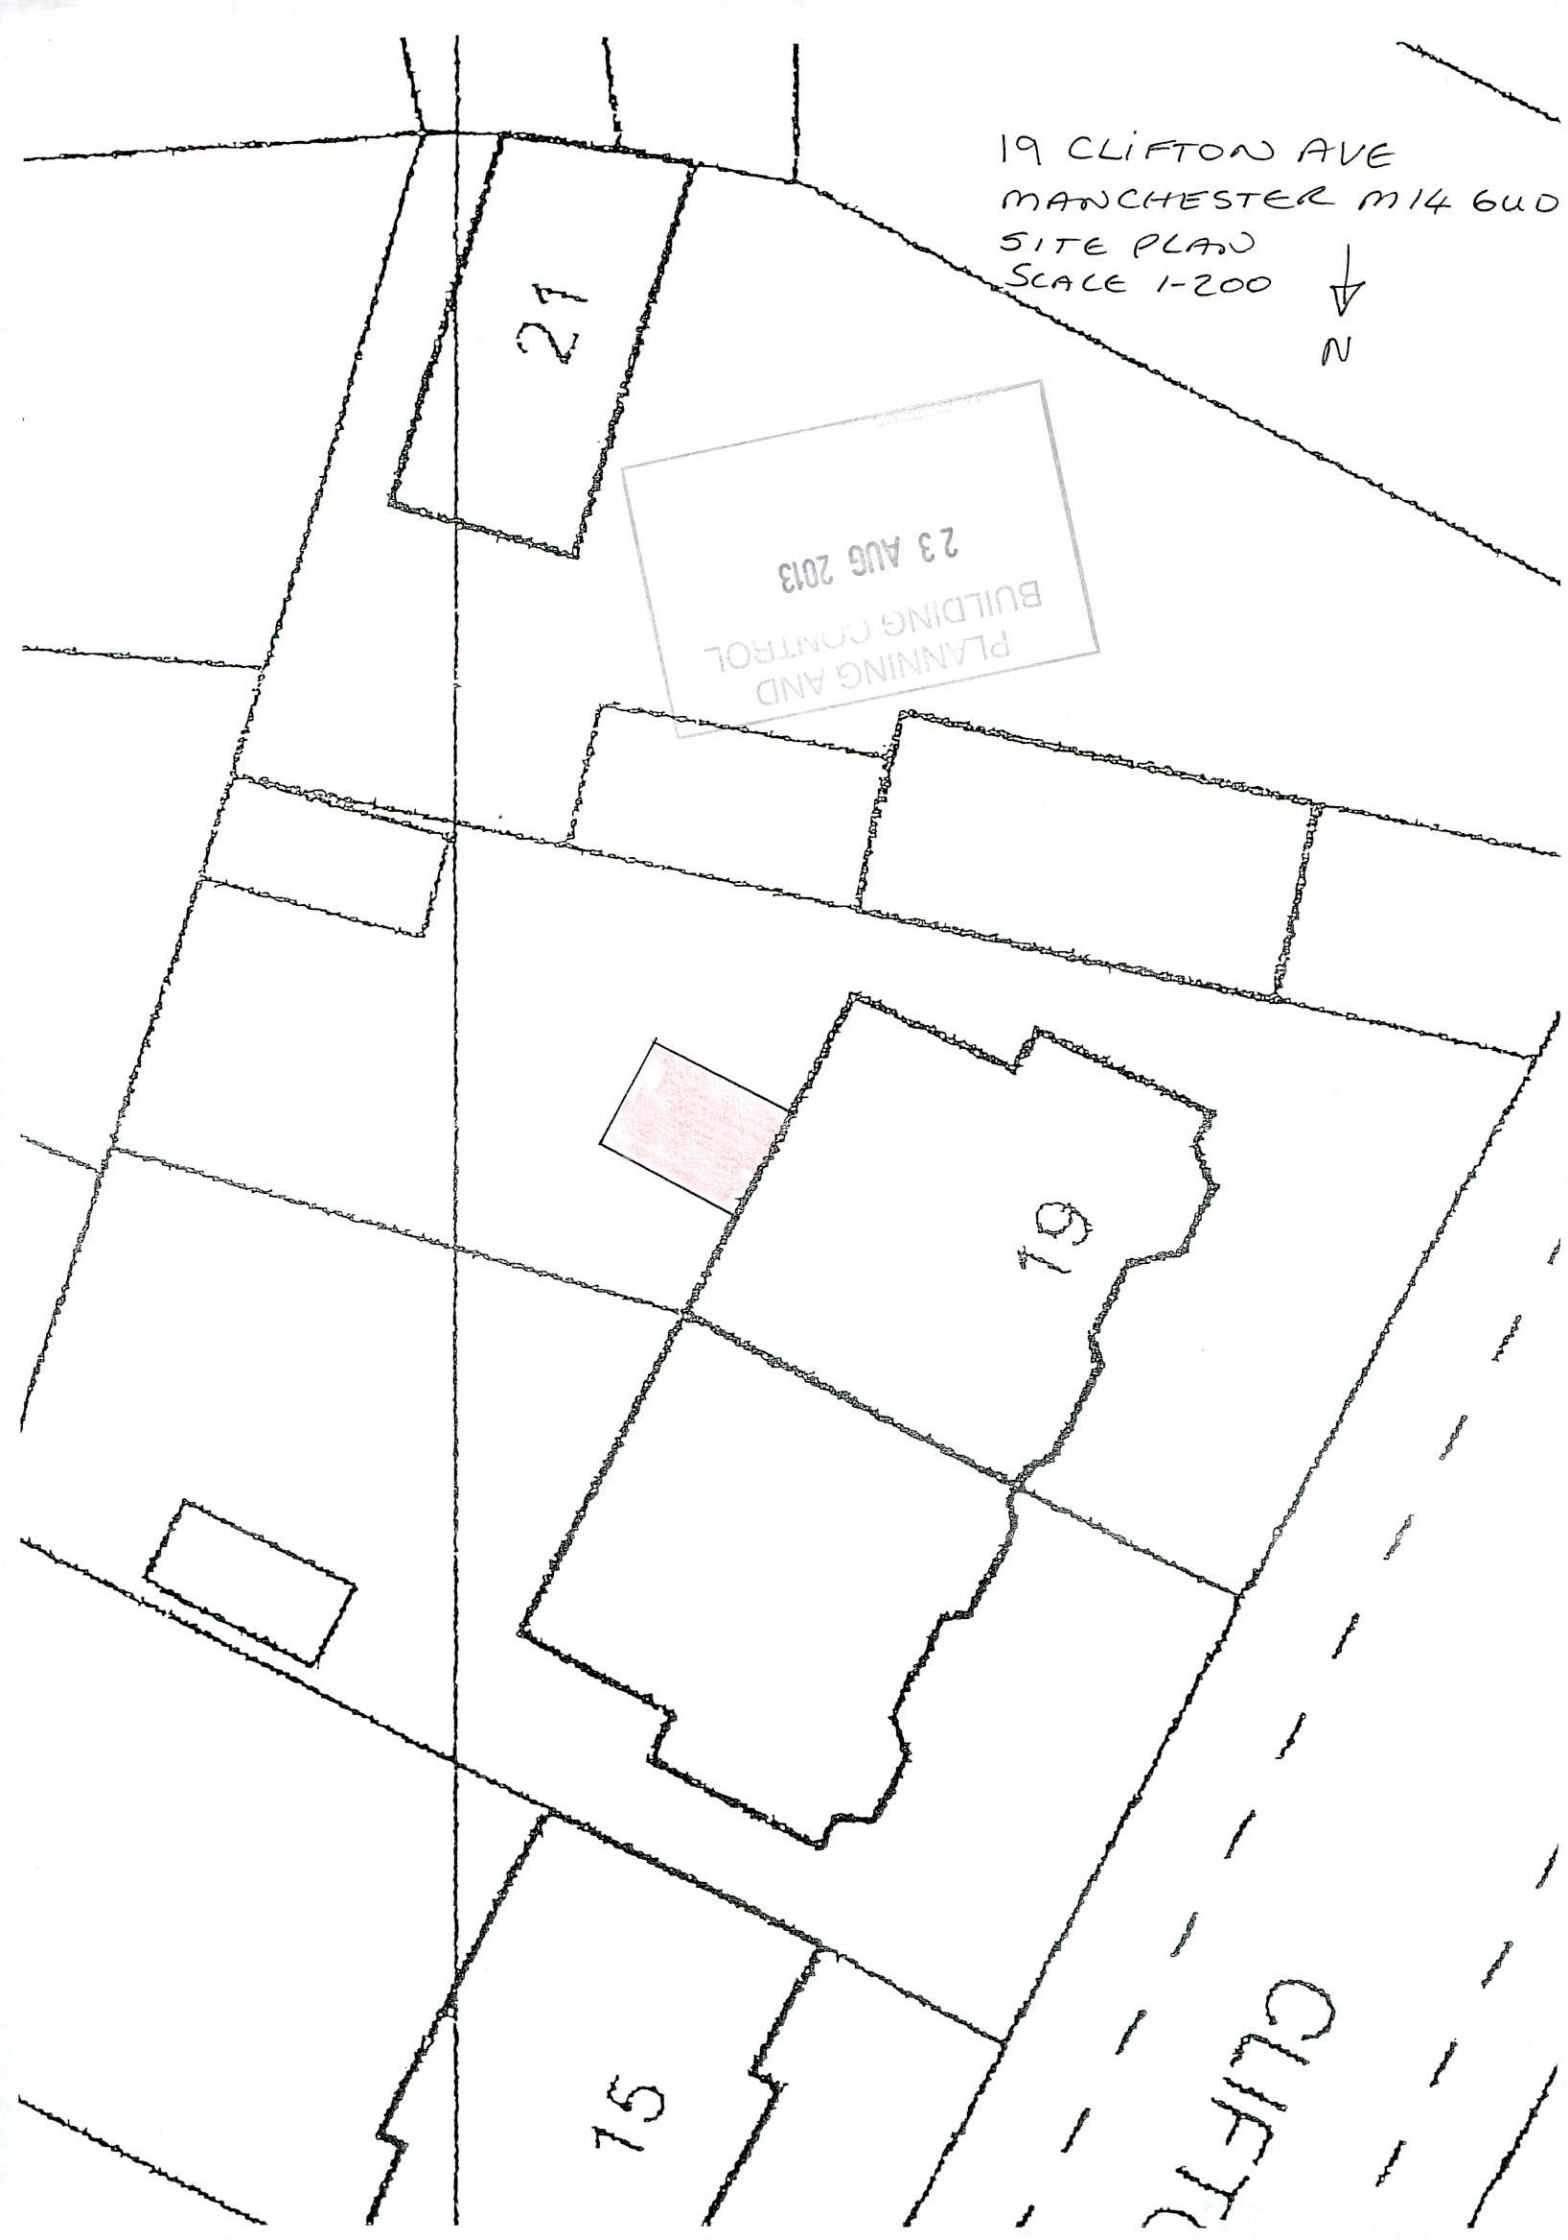
19 CLIFTON AVE
MANCHESTER M14 6UD
SITE PLAN
SCALE 1-200
N
21
19
15
CLIFTON
23 AUG 2013
PLANNING AND
BUILDING CONTROL