Notes:
Sketch schemes may be based on plan information of unknown origin and is subject to verification and survey.
Contractors must verify all dimensions on site before commencing any work or shop drawings. This drawing is not to be scaled. Use figured dimensions only.
Building areas are liable to adjustment over the course of the design process due to ongoing construction detailing developments.

Subject to statutory approvals and survey.

50 40 30 20 10mm

ROOF PLAN KEY
1. Single ply roofing membrane.
2. Powder coated aluminium parapet.
3. Prefinished aluminium sheet roof.
4. Paved Amenity spaces / private terraces.
5. 1m high Plant flues.
6. Roof top handrail to rear and cores

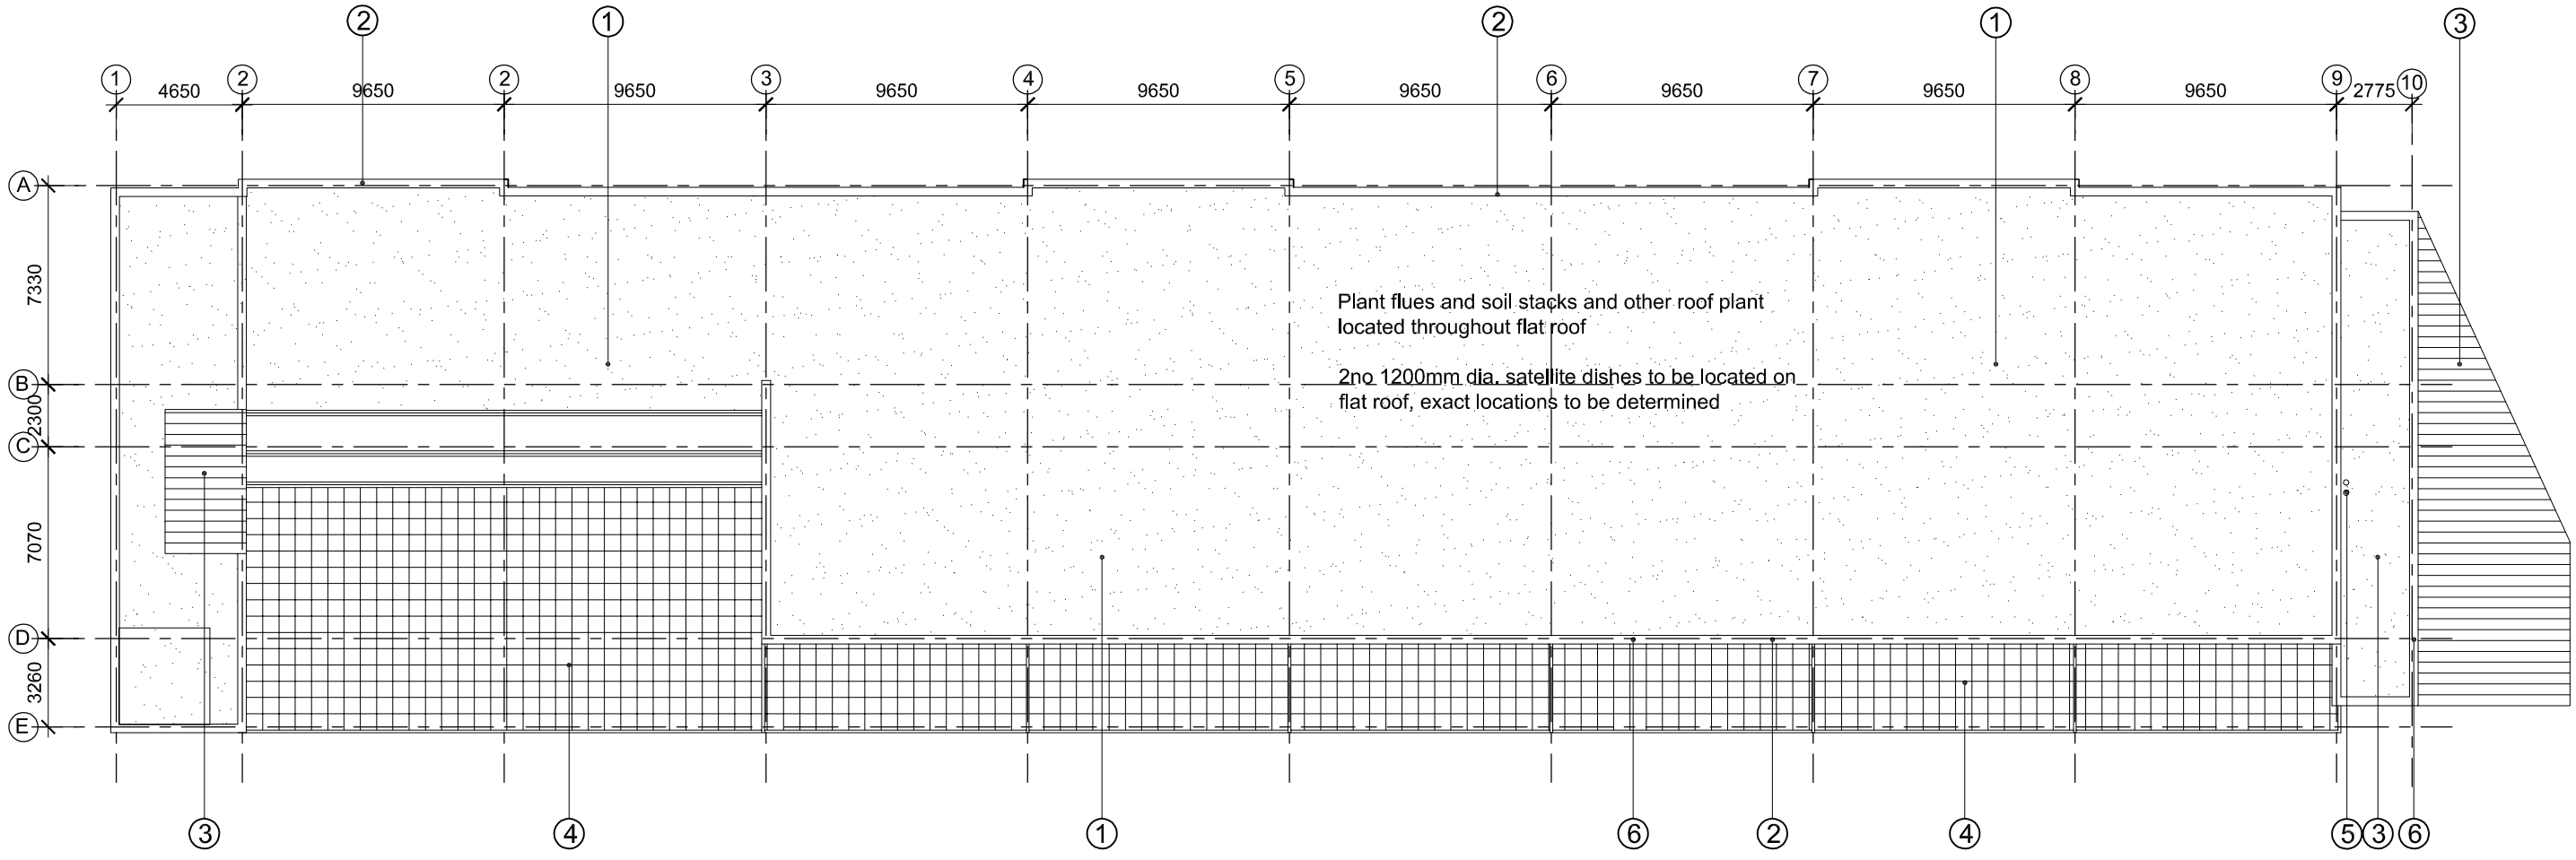

ROOF PLAN

revisions
status Planning

edward architectural services ltd
15 queen square, leeds ls2 8aj 0113 3976255 www.eas-limited.co.uk

project Beswick Phase 2
client Gleeson Regeneration Ltd
title Block F
Roof Plan

drawn ba checked . date 02.08.07 scale 1:250@A3
job no 0113 drawing no PL84 rev A