PLANNING AND
BUILDING CONTROL
17 JUN 2013

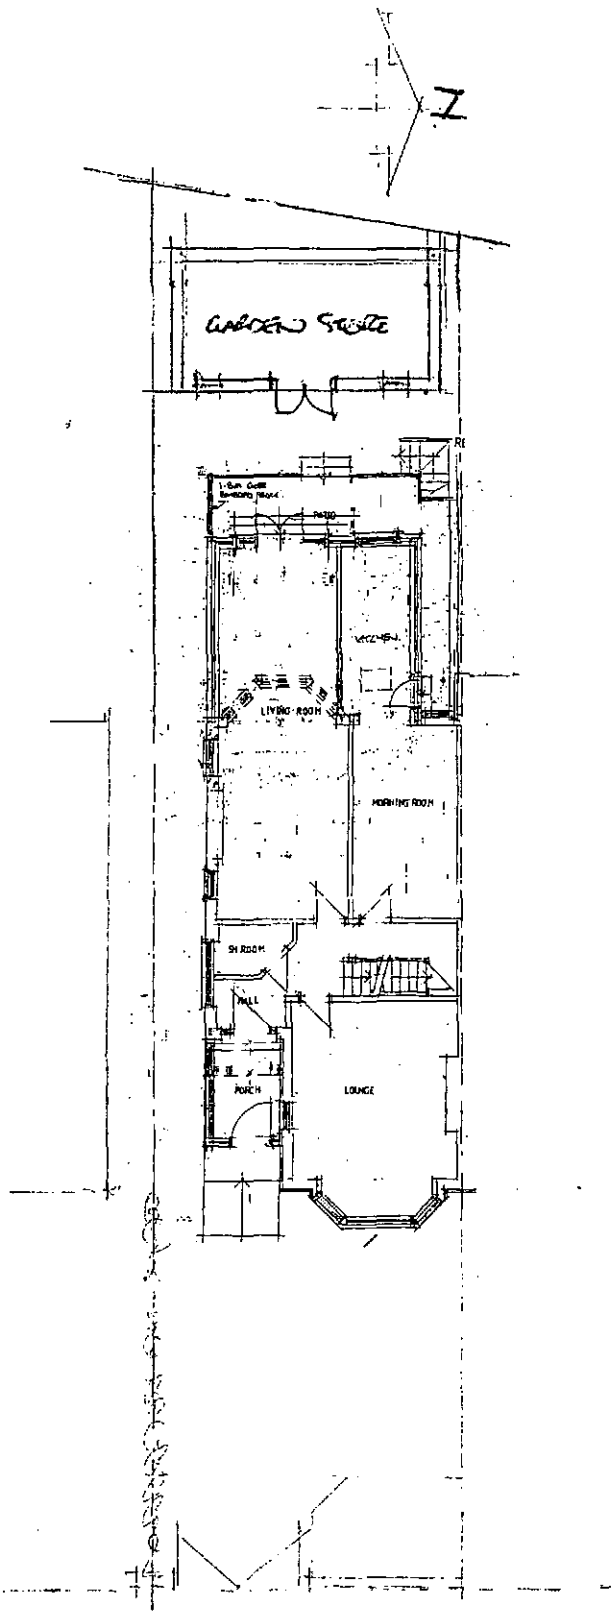

SITE PLAN AS PROPOSED

65 VICTORIA ROAD

KIMALEY RANGE

Scale 1:200

RRA SOW/3