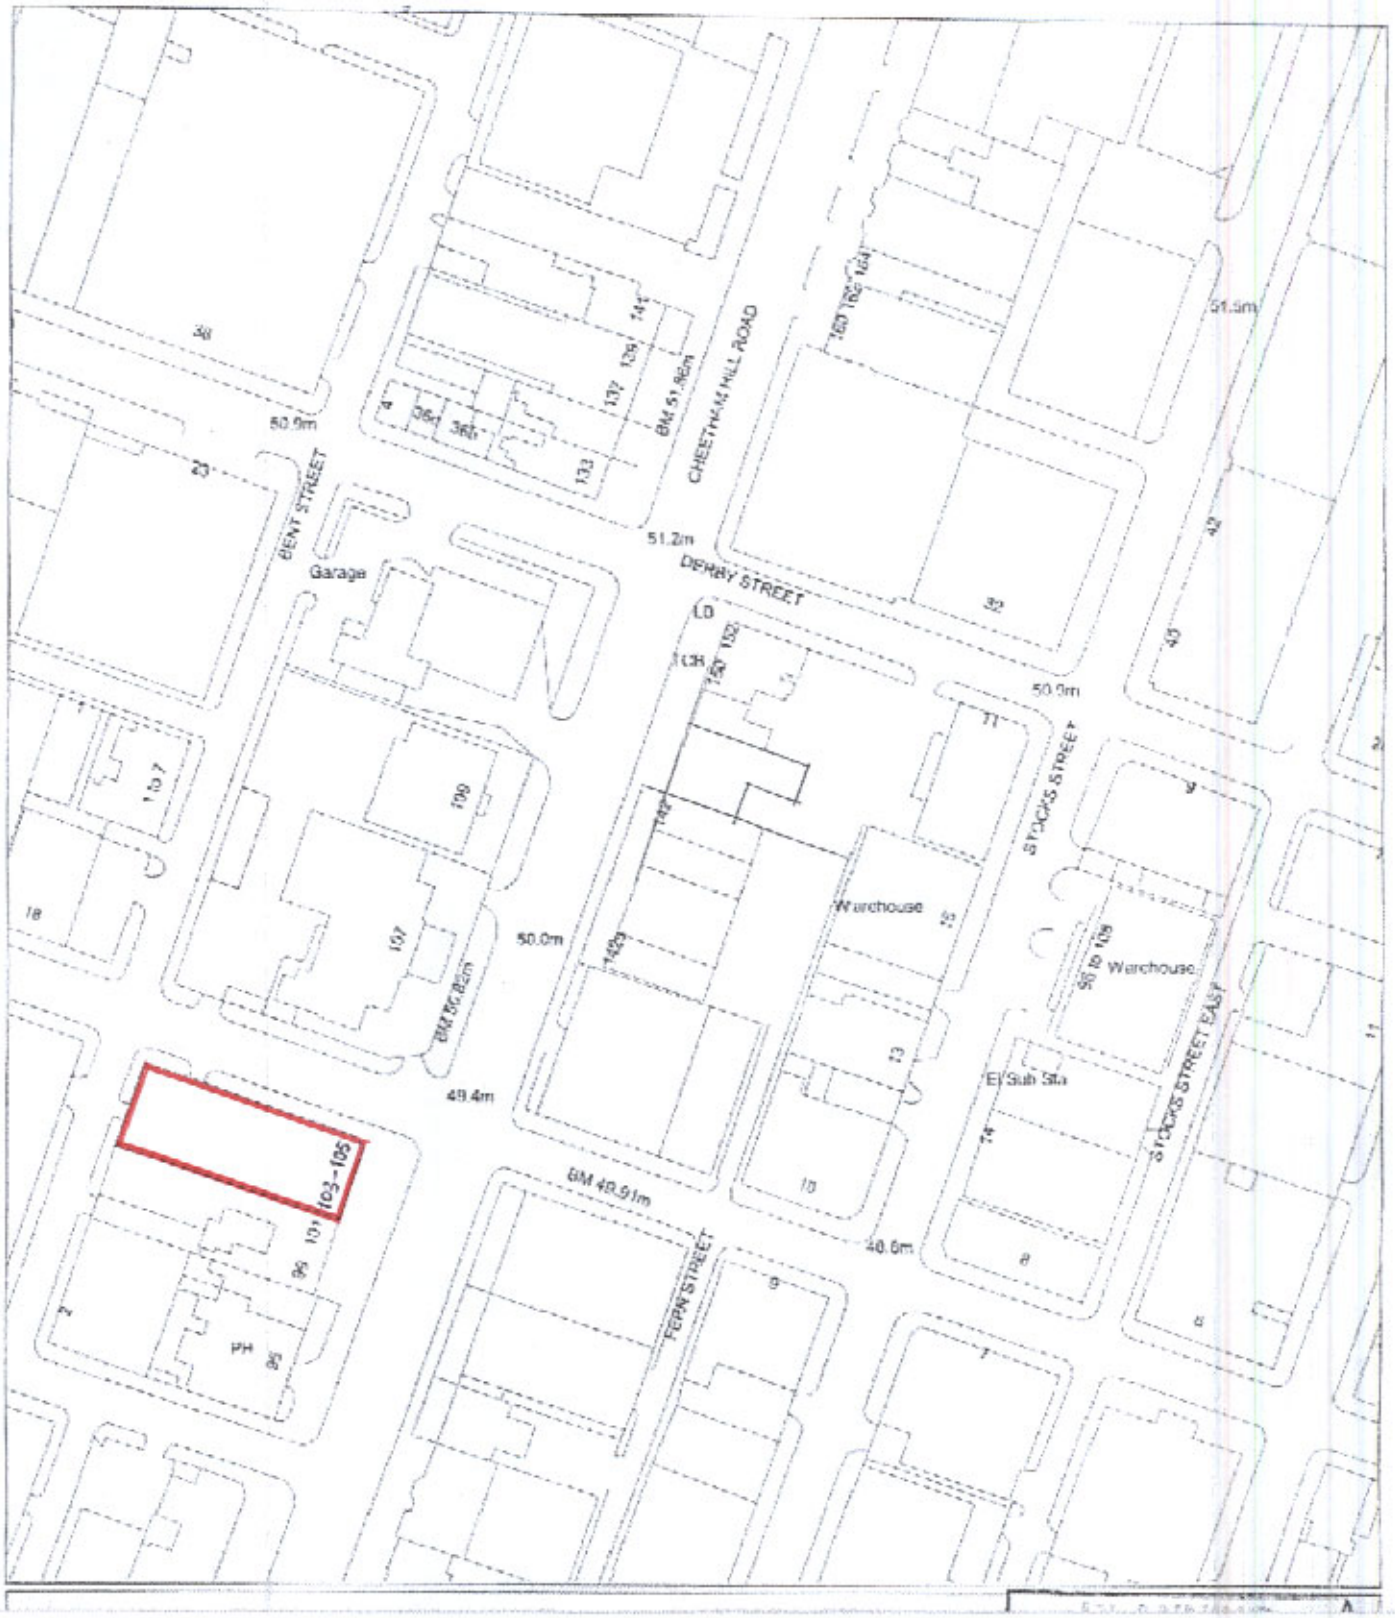

103 - 105 CHEETHAM HILL ROAD
CHEETHAM HILL
MANCHESTER

O.S. PLAN 1:1250

PLANNING
ACK'D
REPLIED
RECD 18 FEB 2008

	INIT RECD	DATE