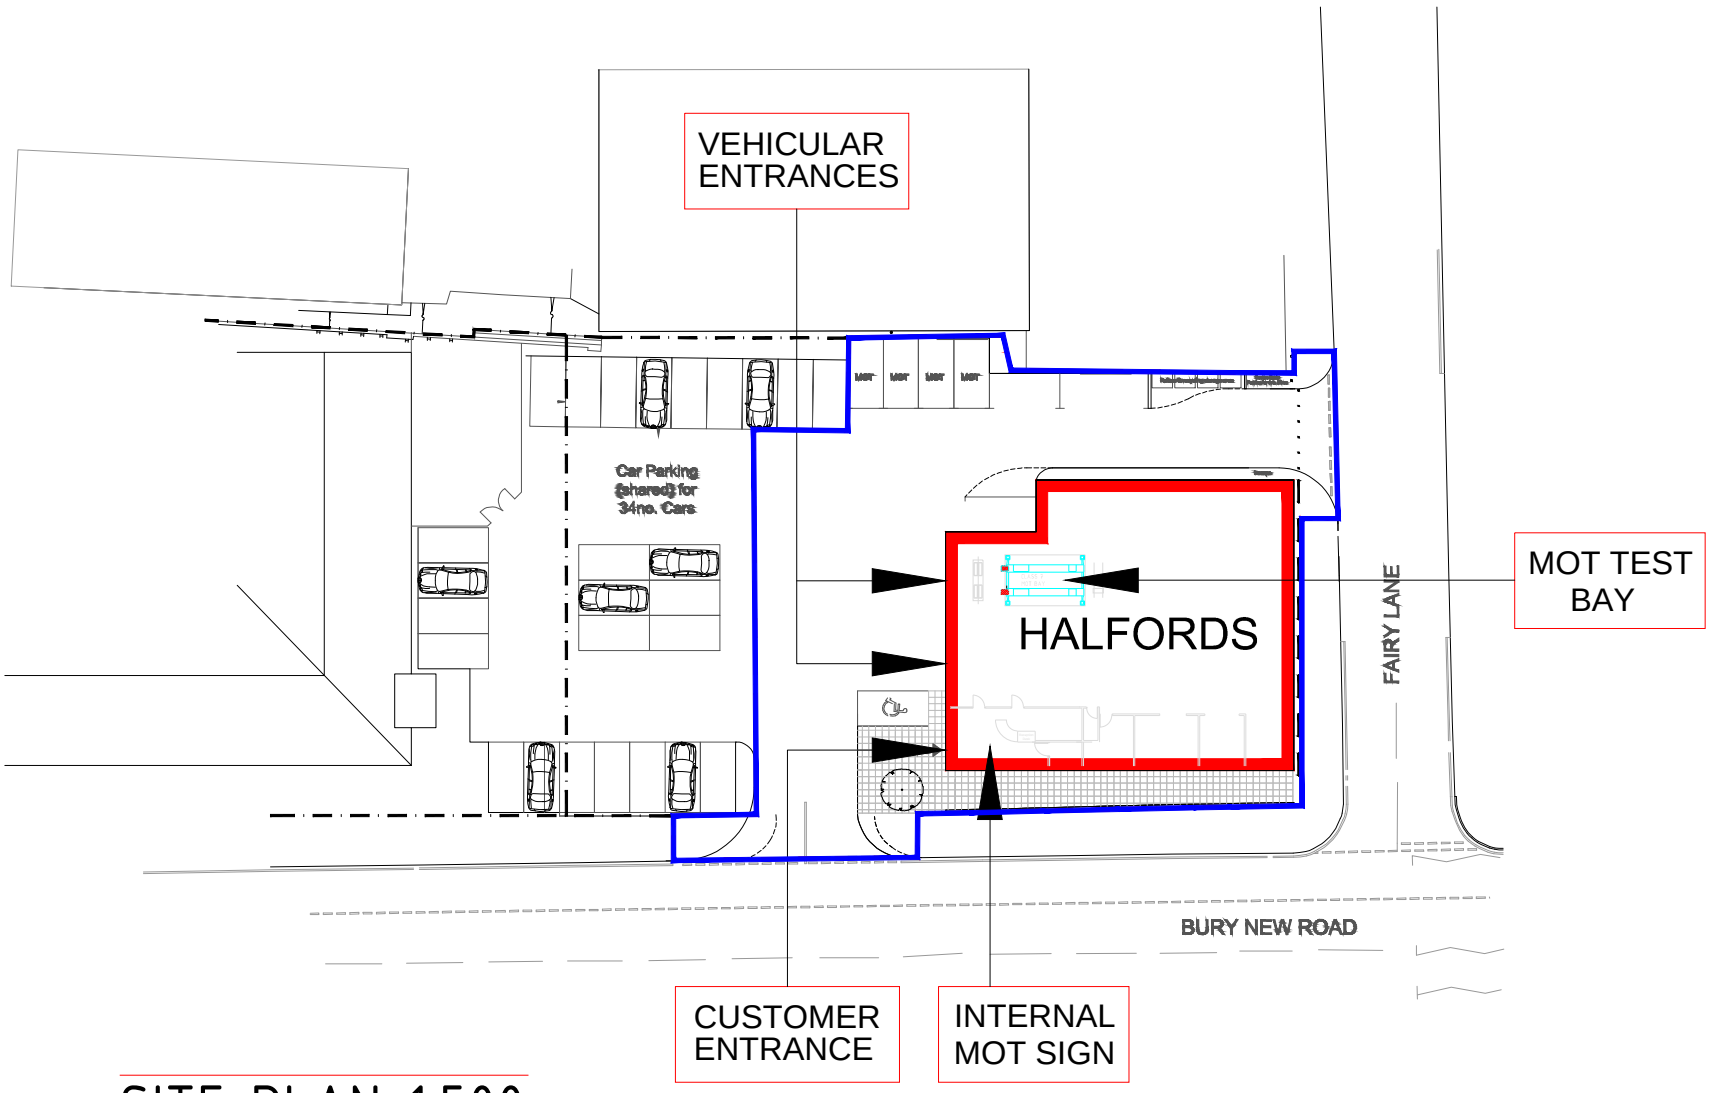

SITE PLAN 1:500

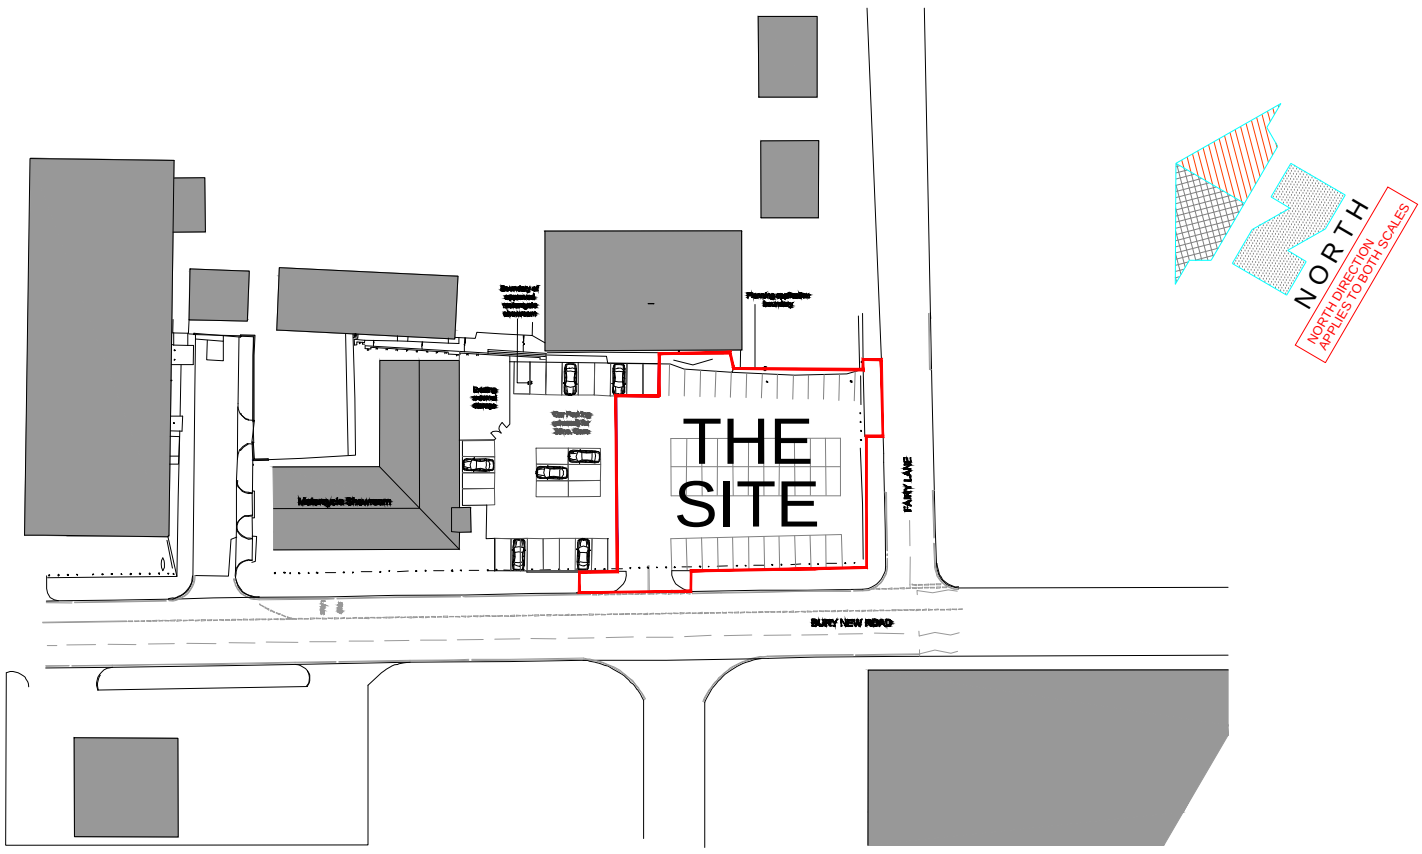

SITE LOCATION PLAN 1:1250

REV	DATE	DESCRIPTION
CLIENT	HALFORDS AUTOCENTRES LTD	
DRAWING	SITE PLAN/SITE LOCATION PLAN	
PROJECT	HALFORDS AUTOCENTRE 184 BURY NEW ROAD MANCHESTER M8 8DY	
DRAWING 21680/1.00	DRAWN IG	CHECKED NBR
SCALE 1:1250/1:500	SHEET A3	DATE OCT '12

bdlm
website www.bdnltd.com
THE RIVERGREEN CENTRE AYKLEY HEADS DURHAM CITY DH1 5TS
TEL 0191 3837310 FAX 0191 3837311 email durham@bdnltd.com