EXTERNAL TYPE 2

TYPICAL SECTION DETAILS OF HALO ILLUMINATED BUILT UP LETTERS
TO BE FITTED DIRECT ONTO EXISTING FASCIA AREA

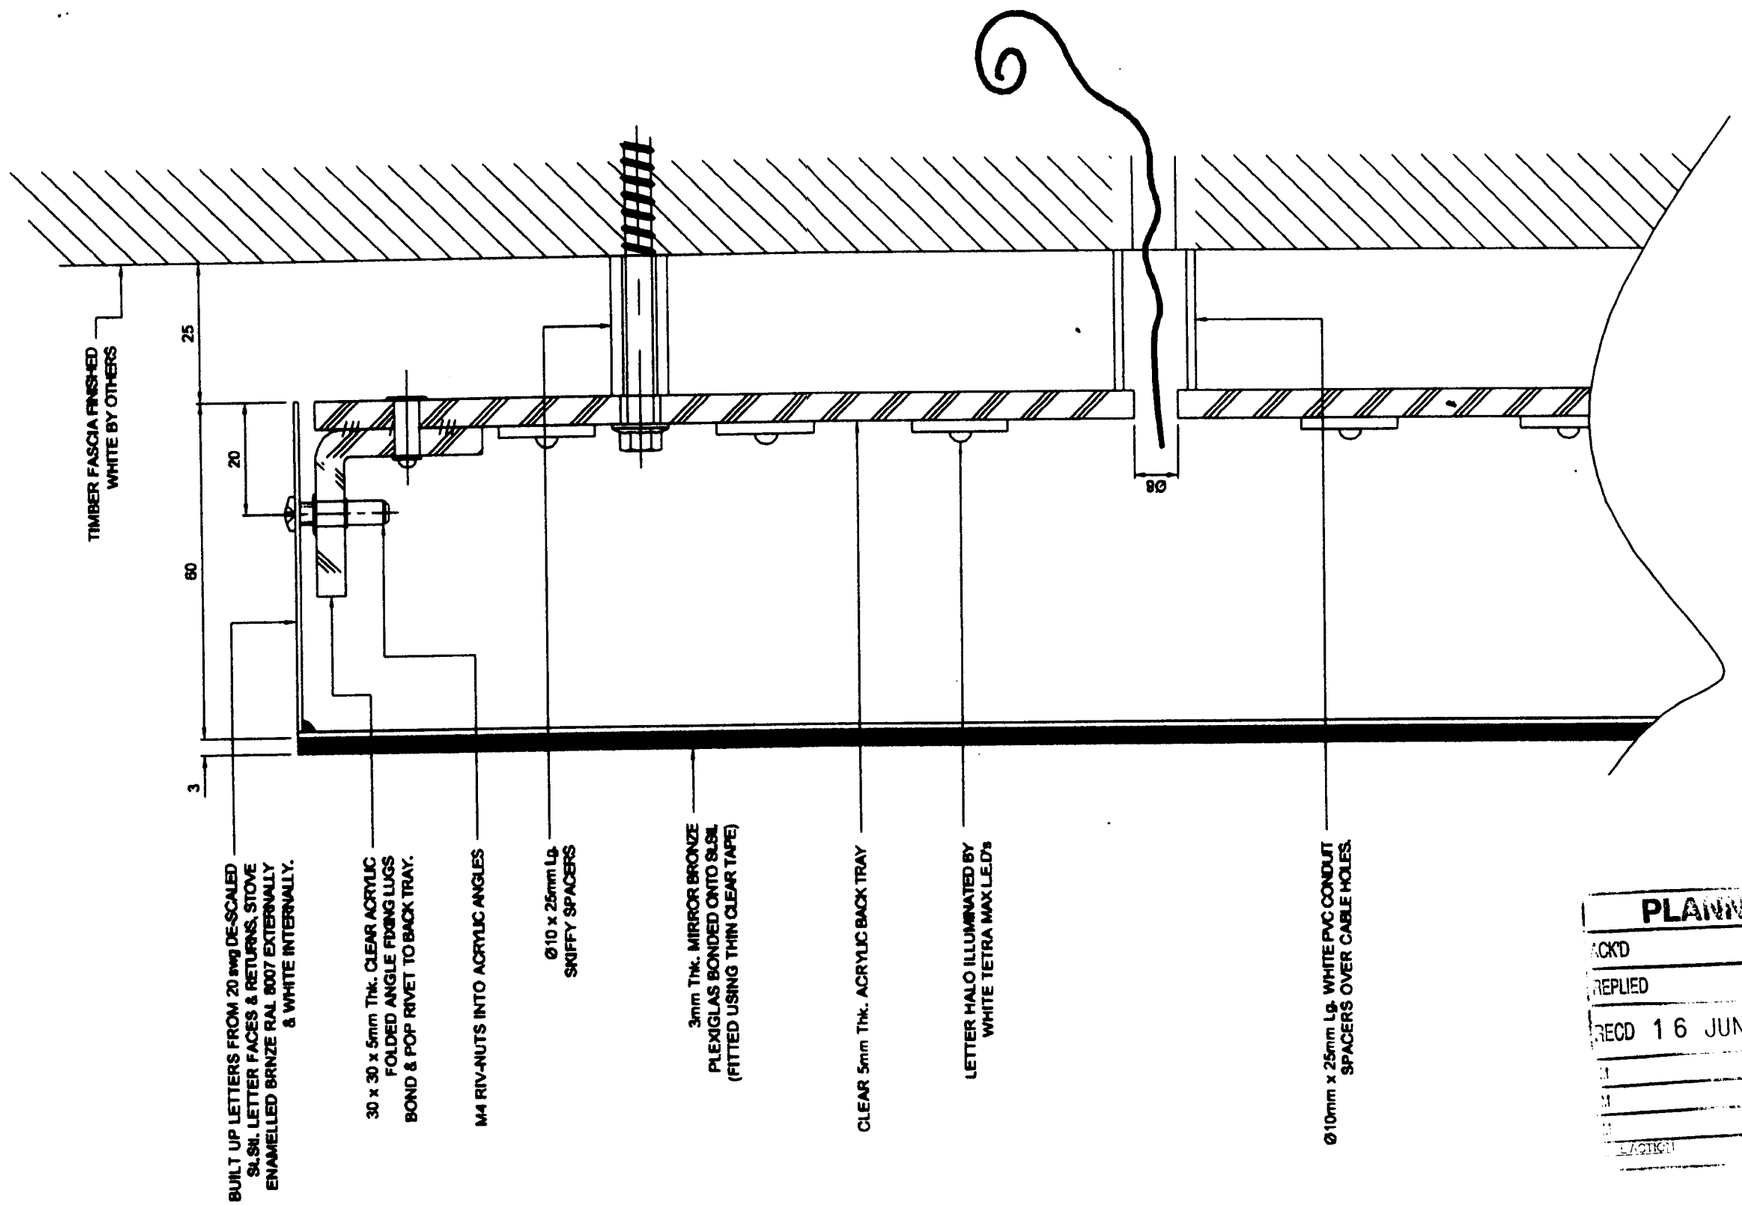

PLANNING
ACK'D
REPLIED
RECD 16 JUN 2008

IMAGE TECHNIQUE	IMAGE TECHNIQUE LTD SAXON BUSINESS PARK STOKE PRIOR BROMSGROVE WORCESTERSHIRE B60 4AD TEL: +44 (0)1527 876666 FAX: +44 (0)1527 870188 design@imagetechnique.co.uk	CLIENT: OASIS SITE ADDRESS:	DRAWING TITLE: EXTERNAL TYPE 2 INDIVIDUAL HALO ILLUMINATED LETTERS			JOB No: N/A	REVISIONS	NO	DATE
			DATE: 21.4.08	SCALE: 1:1 @ A3	DRAWN BY: M.R.W	CHECKED BY:	DRAWING No: Oasis\General Spec\External Type 2		