
DO NOT SCALE DRAWING DO NOT INTERROGATE CAD BASE DRAWING
© COMPREHENSIVE DESIGN ARCHITECTS - ALL RIGHTS RESERVED

job no	dwg no	revision
M427	(PL)23	Ø

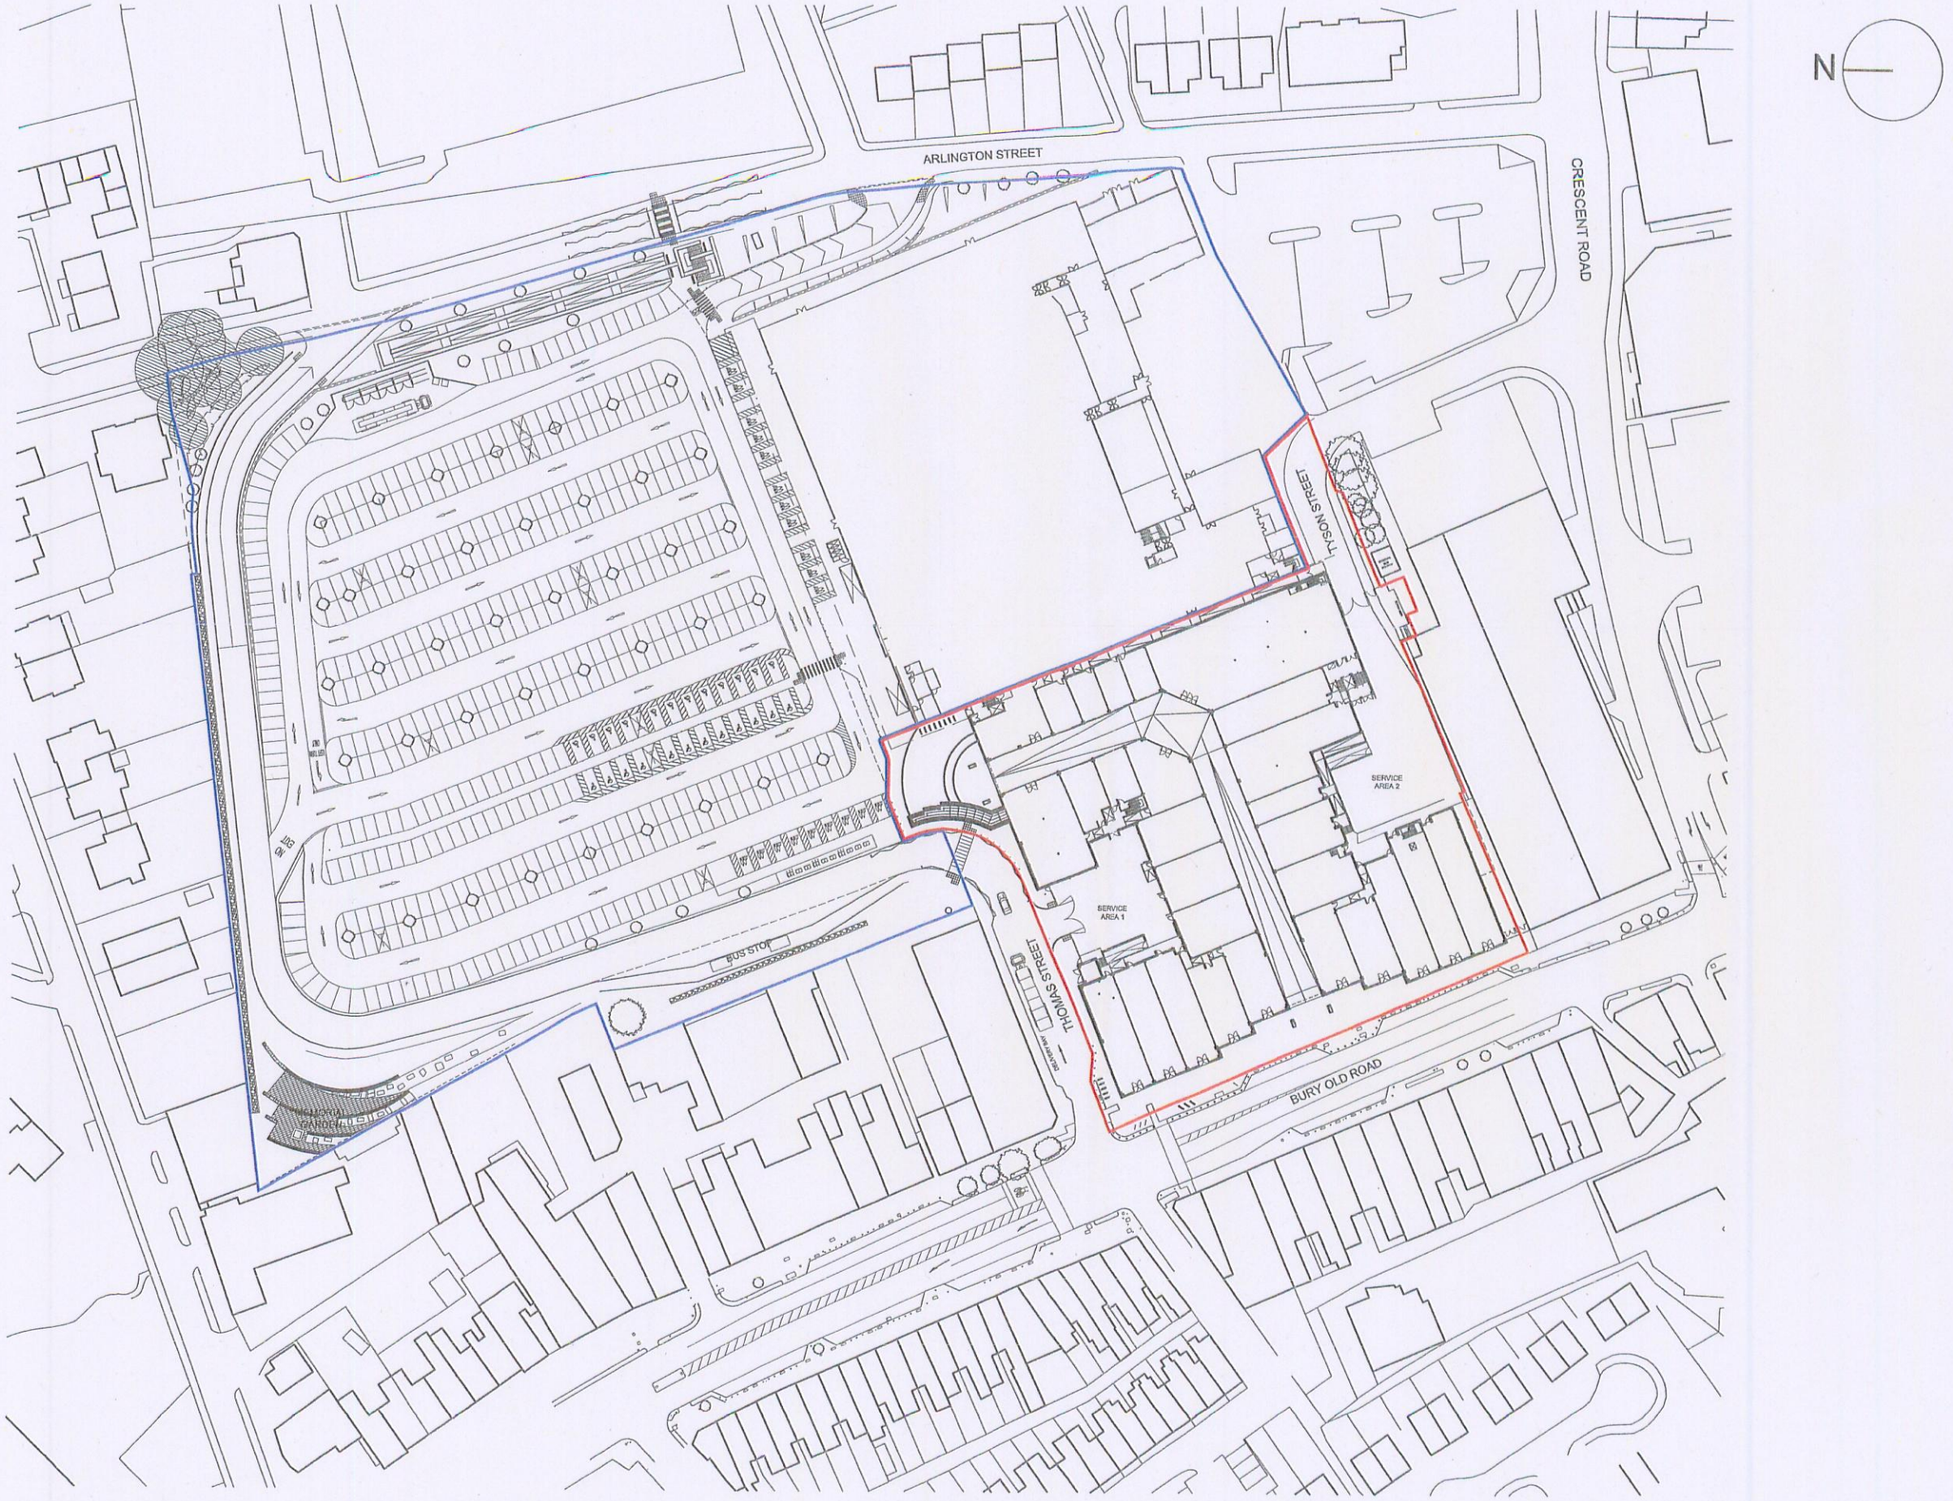

CONSTRUCTION (DESIGN AND MANAGEMENT) REGULATIONS 2007
The designs on this drawing are prepared with the consideration of the need to identify hazards and give regard to the hierarchy of risk control.

This drawing is to be read in conjunction with CDA's Standard Hazard and risk assessment of architectural matters drawings numbered (CDM)01 and (CDM)02
Works to be carried out in accordance with the Construction Phase Health & Safety plan prepared by the Principal Contractor

Thistle
CONSTRUCTION LIMITED
Tel: 01422 328400 Fax: 01422 328401
www.thistle-construction.co.uk

DESIGN STATUS

- STAGE 1
- STAGE 2
- AS BUILT

Rev No	Date	Description	dwn	chkd
Ø	18.12.	PLANNING ISSUE	AT	DM

COMPREHENSIVE DESIGN ARCHITECTS
86 KING STREET MANCHESTER M2 4WQ
T 0161 834 9109 F 0161 839 8923 E arch@cda-man.co.uk

client
Cheetham Village Investments LP

project
Cheetham Hill Shopping Centre Redevelopment, Manchester

drawing
Peacocks Temporary Signage Location Plan

date	scale	drawn	checked
DEC '08	1:1250@A3	AT	DM

status
PLANNING

job no	dwg no	revision
M427	(PL)23	Ø