
Copyright © 2009 ADS

The concepts & information contained on this drawing are the property of ADS. Use or copying of this drawing in whole or in part without written permission of ADS constitutes an infringement of copyright.


***LIMITATION:** This drawing has been prepared on behalf of & for the exclusive use of ADS Client & is subject to & issued in connection with the provisions of the agreement between ADS & its Client. ADS accepts no liability or responsibility what so ever for or in respect of any use of or reliance upon this drawing by any third party.*

***DIMENSIONING:** Figured dimensions only to be taken from this drawing. ADS take no responsibility for any dimensions obtained by scaling from this drawing. If no dimension is shown the recipient must ascertain the dimension specifically from the Architect or by site measurement. All dimensions to be checked on site. Architects to be informed immediately of any discrepancies before work proceeds.*


REV.	DESCRIPTION.	DATE:

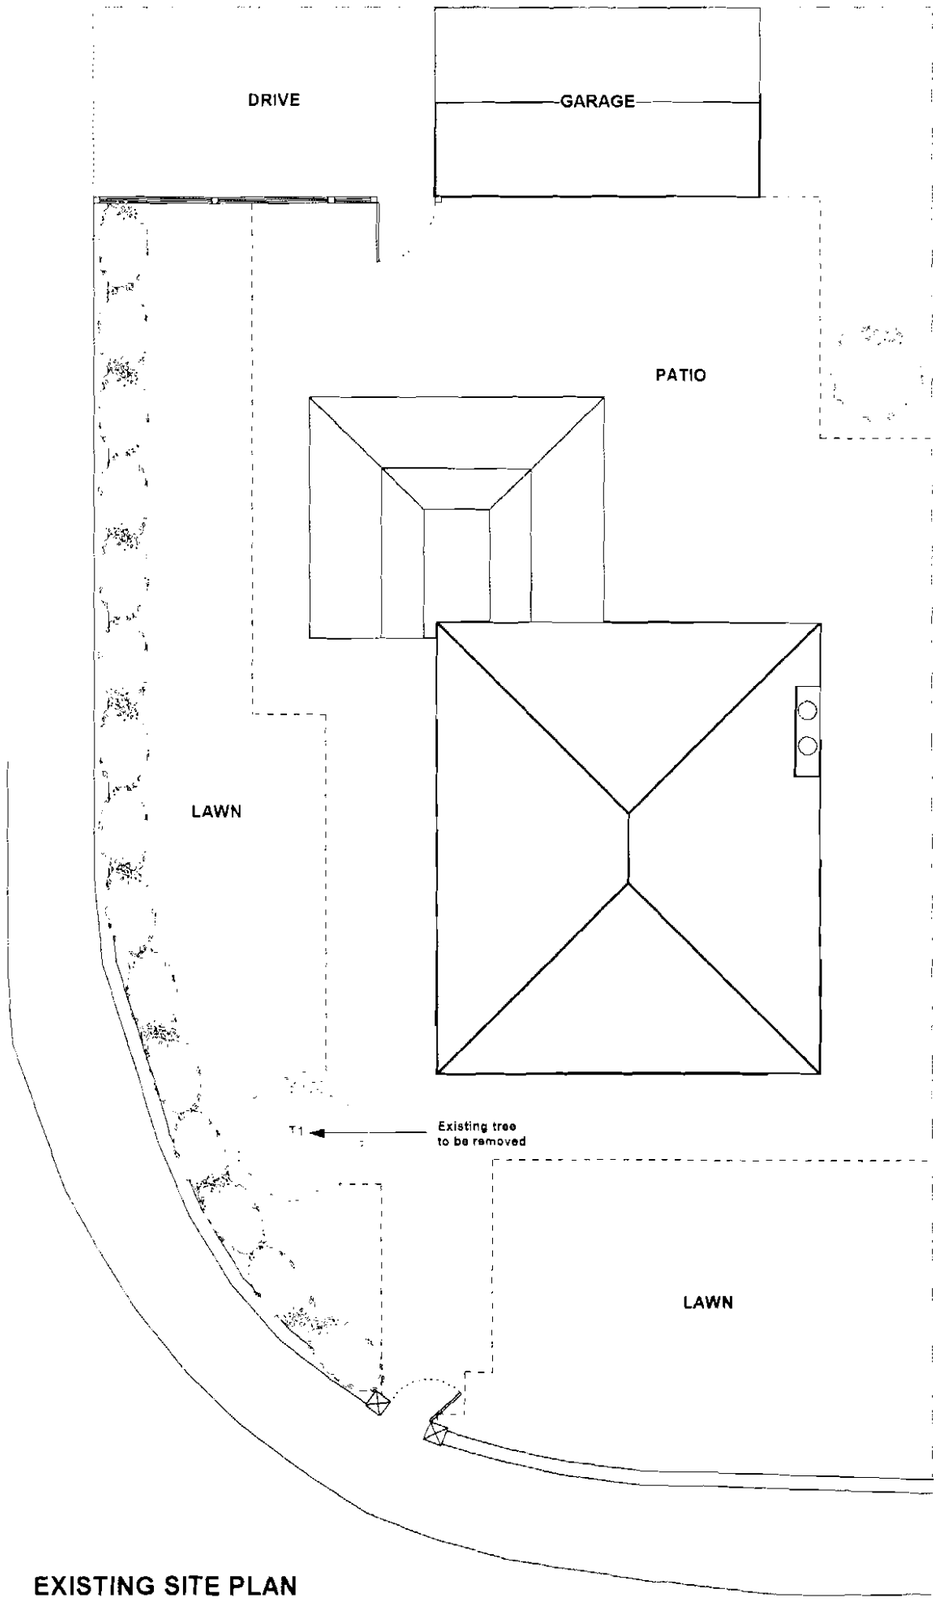

EXISTING SITE PLAN

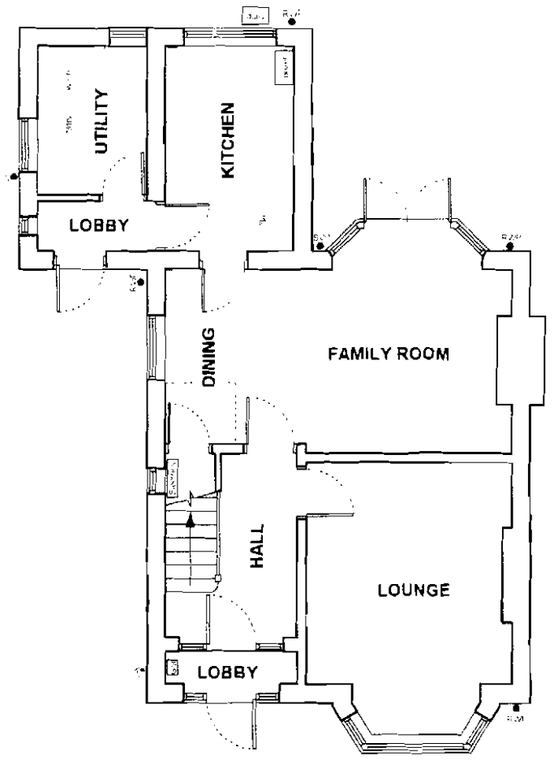

GROUND FLOOR PLAN

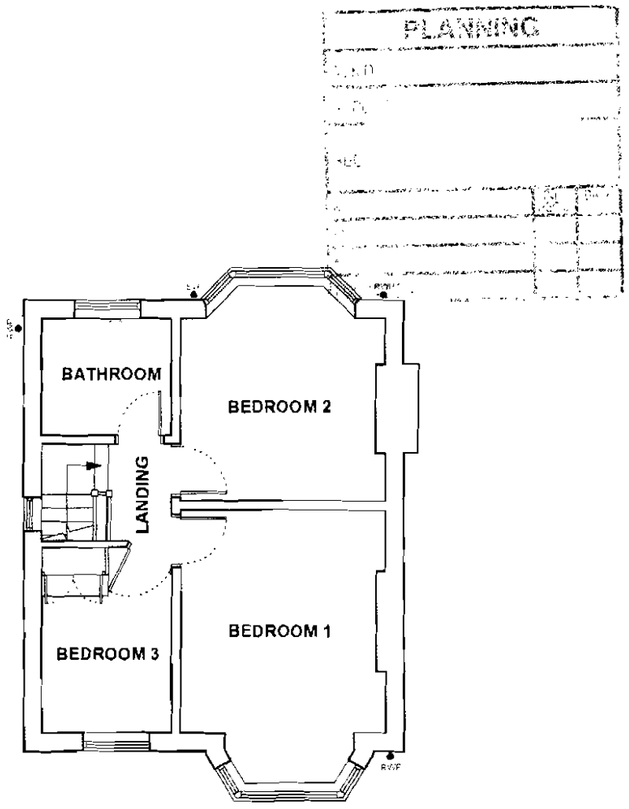

FIRST FLOOR PLAN


EXISTING SITE PLAN & FLOOR PLANS

Architectural Design Solutions		
18 Laburnum Avenue Hyde SK14 5AY tel: 07720771341 e: ads_architect@btinternet.com		
Client: M Christie		
Job: Proposed Extensions & Alterations 76 Springdale Gardens Didsbury Manchester		
Drawing: Existing Site Plan & Floor Plans		
Scale: 1:100 @ A3	Date: Aug 09	Drawn: PJM
Job No: 0058	Drg No: 02	Rev: -

EXISTING ELEVATIONS



FRONT ELEVATION - NORTH

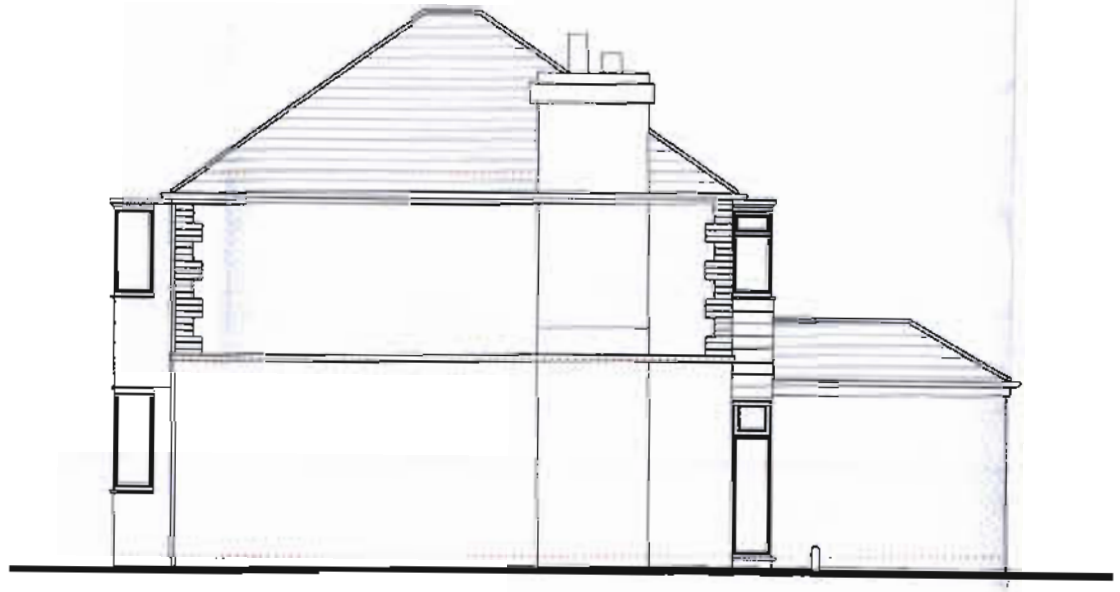

SIDE ELEVATION - WEST



REAR ELEVATION - SOUTH



SIDE ELEVATION - EAST



FRONT ELEVATION



SIDE ELEVATION



REAR ELEVATION

Copyright © 2009 ADS

The concepts & information contained on this drawing are the property of ADS. Use or copying of this drawing in whole or in part without written permission of ADS constitutes an infringement of copyright.

***LIMITATION:** This drawing has been prepared on behalf of & for the exclusive use of ADS Client & is subject to & issued in connection with the provisions of the agreement between ADS & its Client. ADS accepts no liability or responsibility what so ever for or in respect of any use of or reliance upon this drawing by any third party.*

***DIMENSIONING:** Figured dimensions only to be taken from this drawing. ADS take no responsibility for any dimensions obtained by scaling from this drawing. If no dimension is shown the recipient must ascertain the dimension specifically from the Architect or by site measurement. All dimensions to be checked on site. Architects to be informed immediately of any discrepancies before work proceeds.*

REV.	DESCRIPTION:	DATE

RECEIVED
11 NOV 2009
PLANNING

Architectural Design Solutions
18 Laburnum Avenue Hyde SK14 6AY
tel: 07720771341 e: ads_architect@btinternet.com

Client: M Christie		
Job: Proposed Extensions & Alterations 76 Springdale Gardens, Didsbury, Manchester		
Drawing: Existing Elevations		
Scale: 1:100 @ A3	Date: Aug 09	Drawn: PJM
Job No: 0058	Dwg No: 03	Rev: -