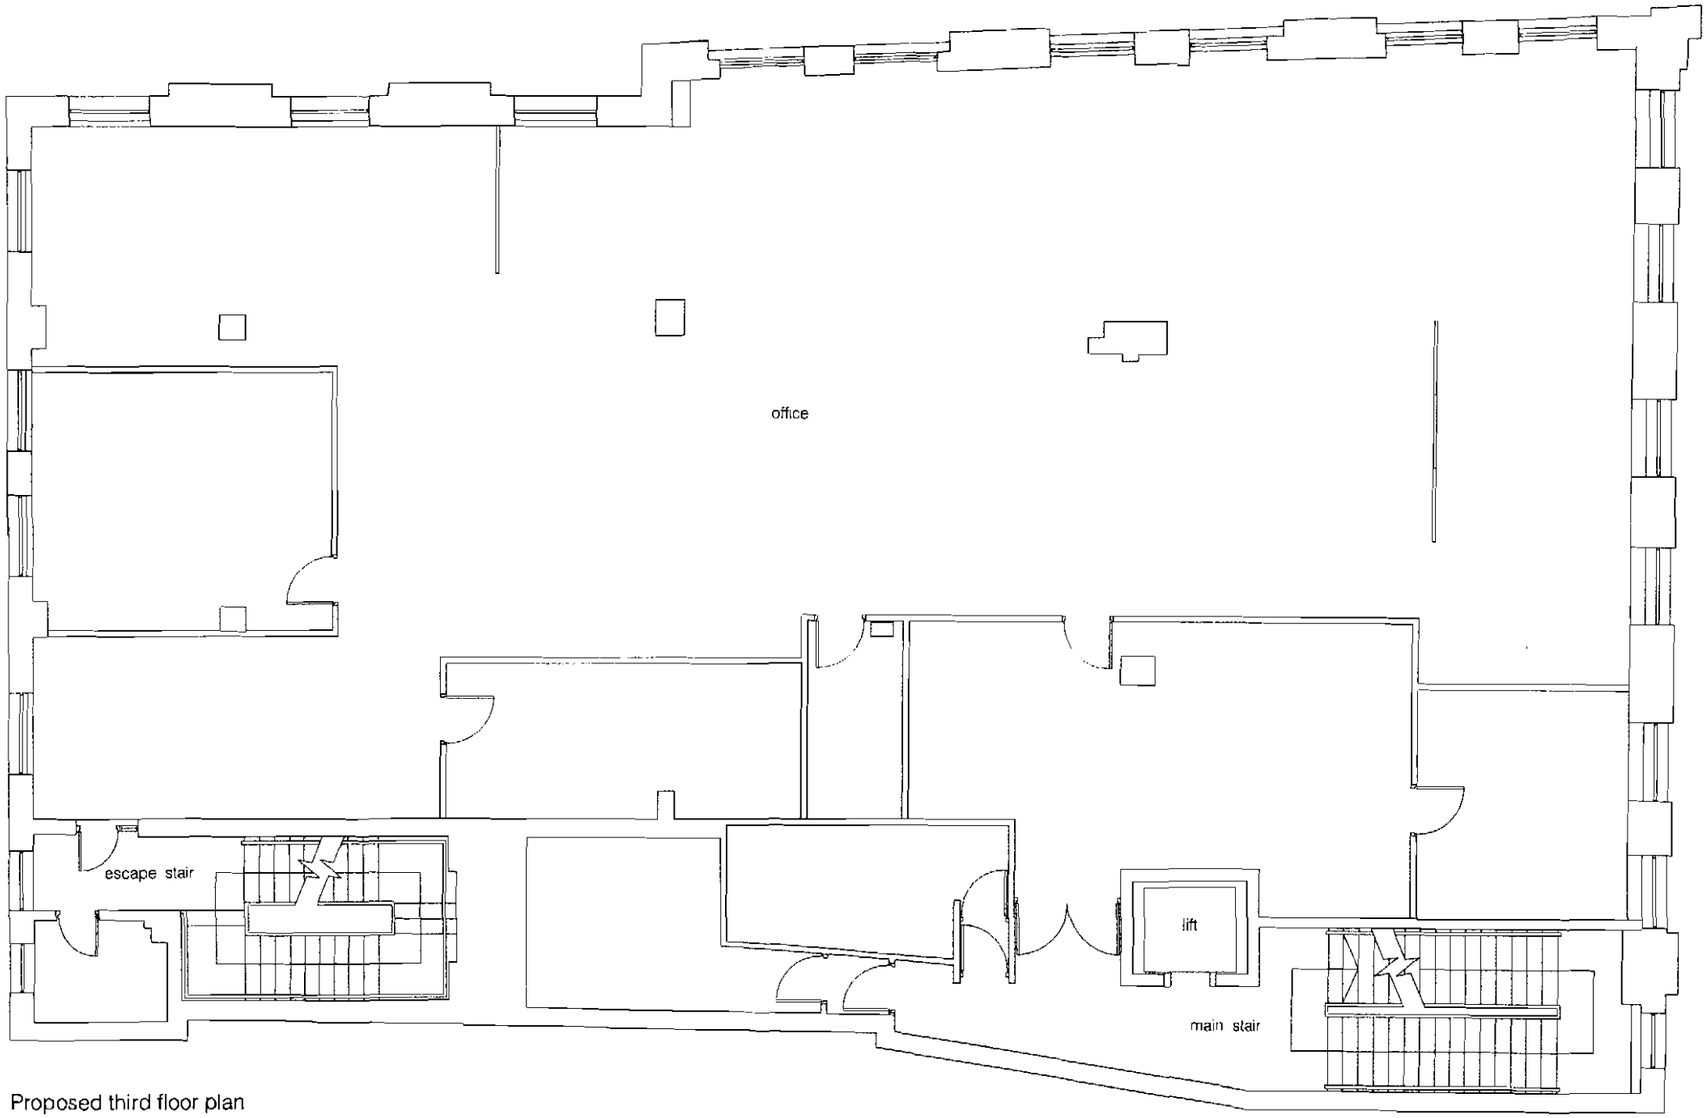

Proposed third floor plan
1:100

Deansgate

Montpelier House
62 - 66 Deansgate
Manchester

Proposed third floor plan

Status
Planning

Scale	Drawn by	Date
1:100@A3	AG	Dec 07

Job number	Drawing number	Revision
0443	L(—)107	

hodder associates
Architects and Designers
113-115 Portland Street
Manchester
M1 6DW
T 0161 237 5566
F 0161 237 5030
E manchester@hodderassociates.com
W www.hodderassociates.com

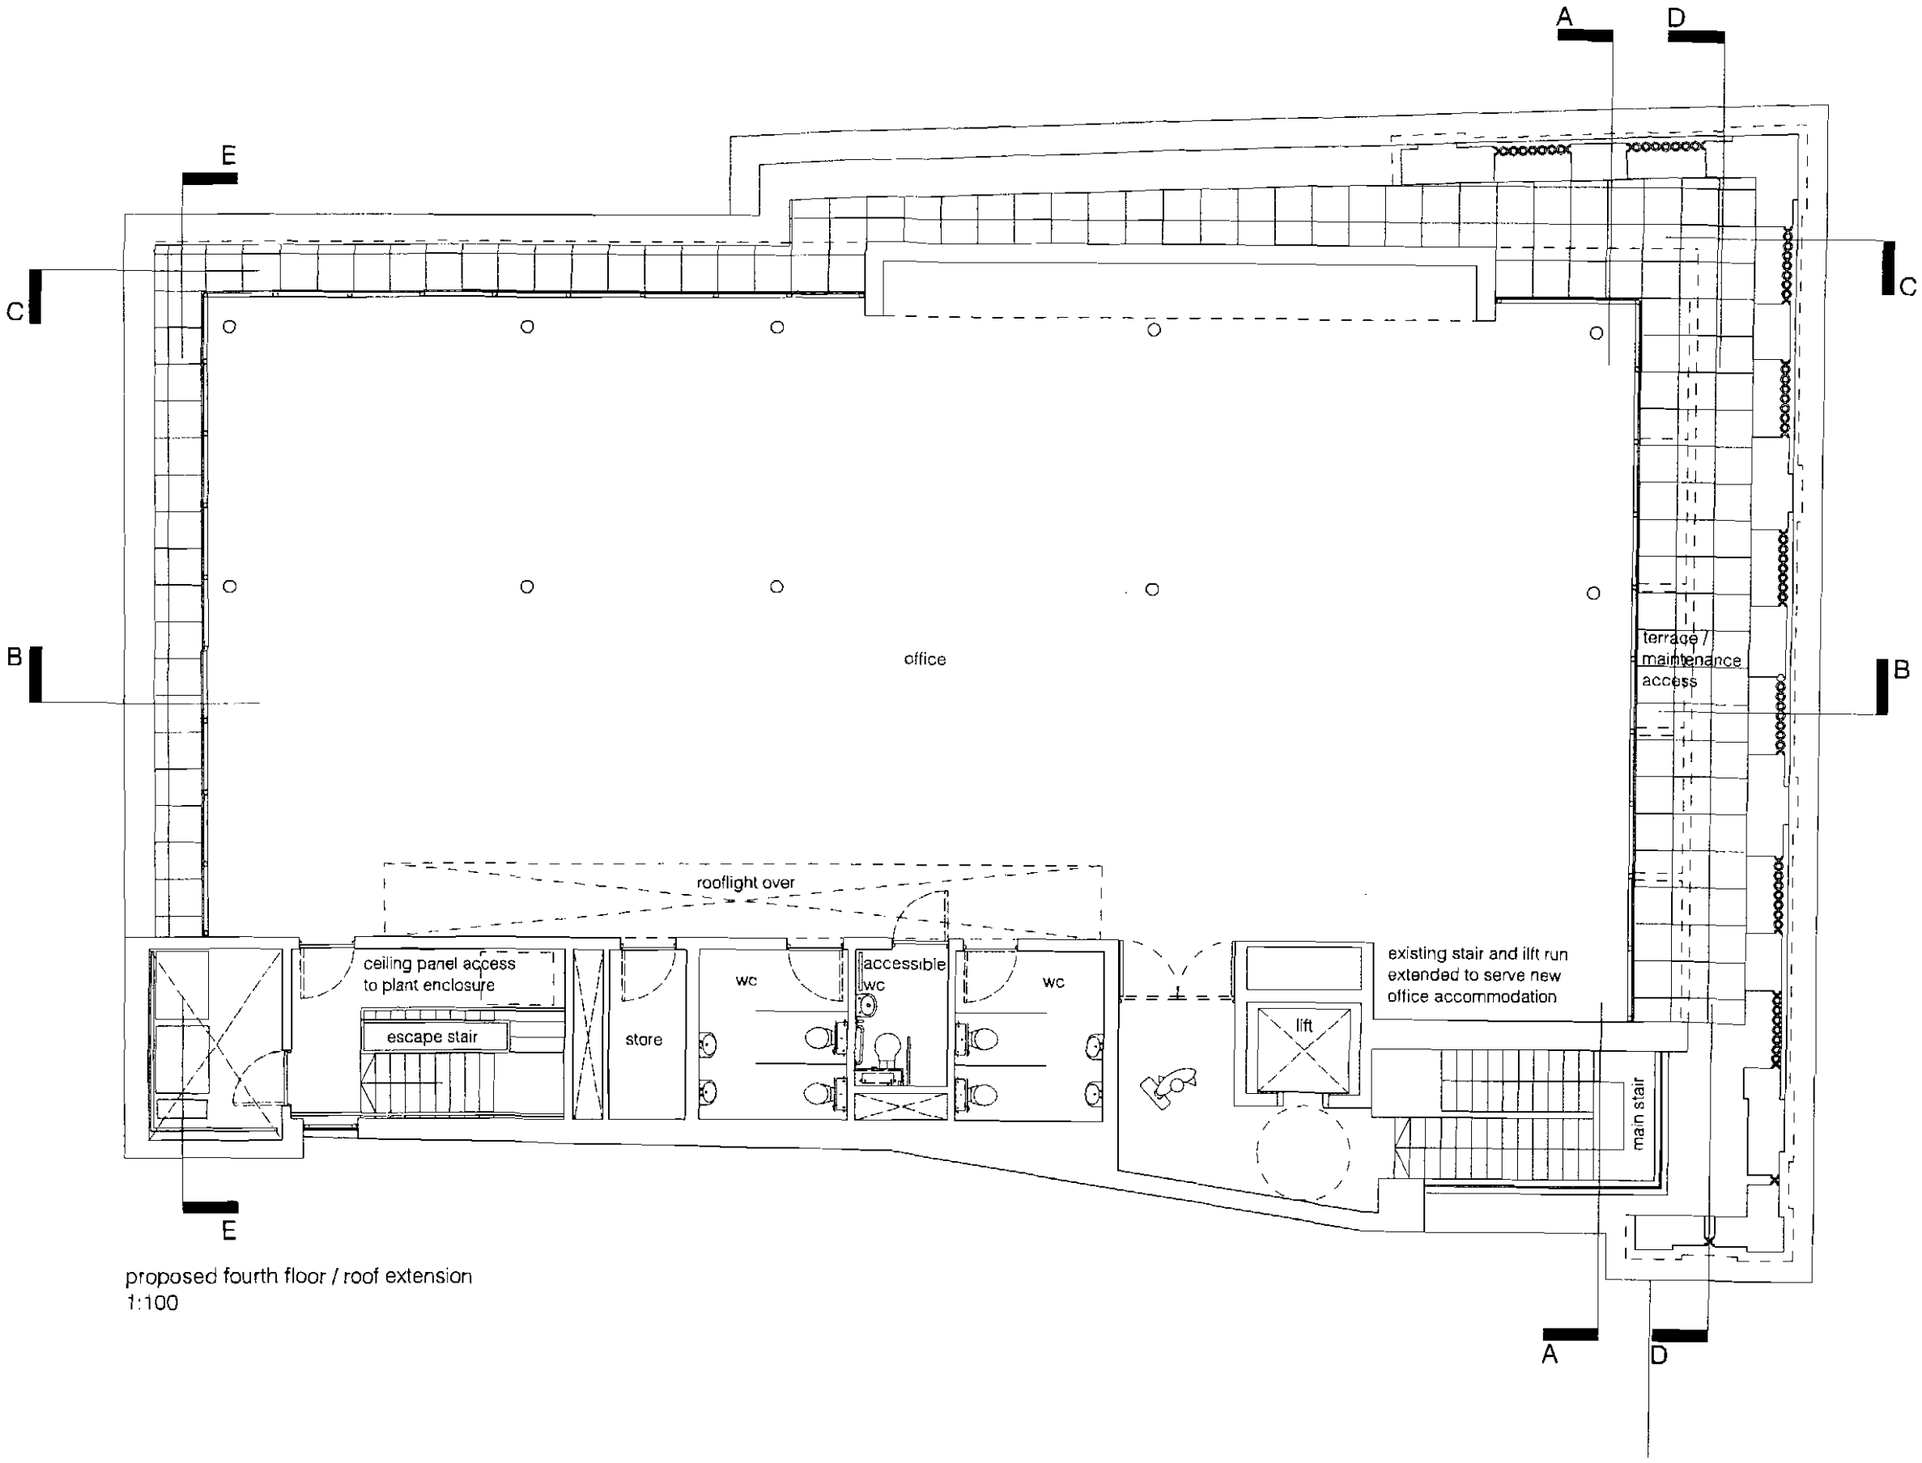

proposed fourth floor / roof extension
1:100

Montpelier House
62 - 66 Deansgate
Manchester

Proposed fourth floor / roof extension

Status
Planning

Scale	Drawn by	Date
1:100@A3	AG	Dec 07

Job number	Drawing number	Revision
0443	L(—)108	

hodder associates
Architects and Designers
113-115 Portland Street
Manchester
M1 6DW
T 0161 237 5566
F 0161 237 5030
E manch@hodderassociates.com
W www.hodderassociates.com

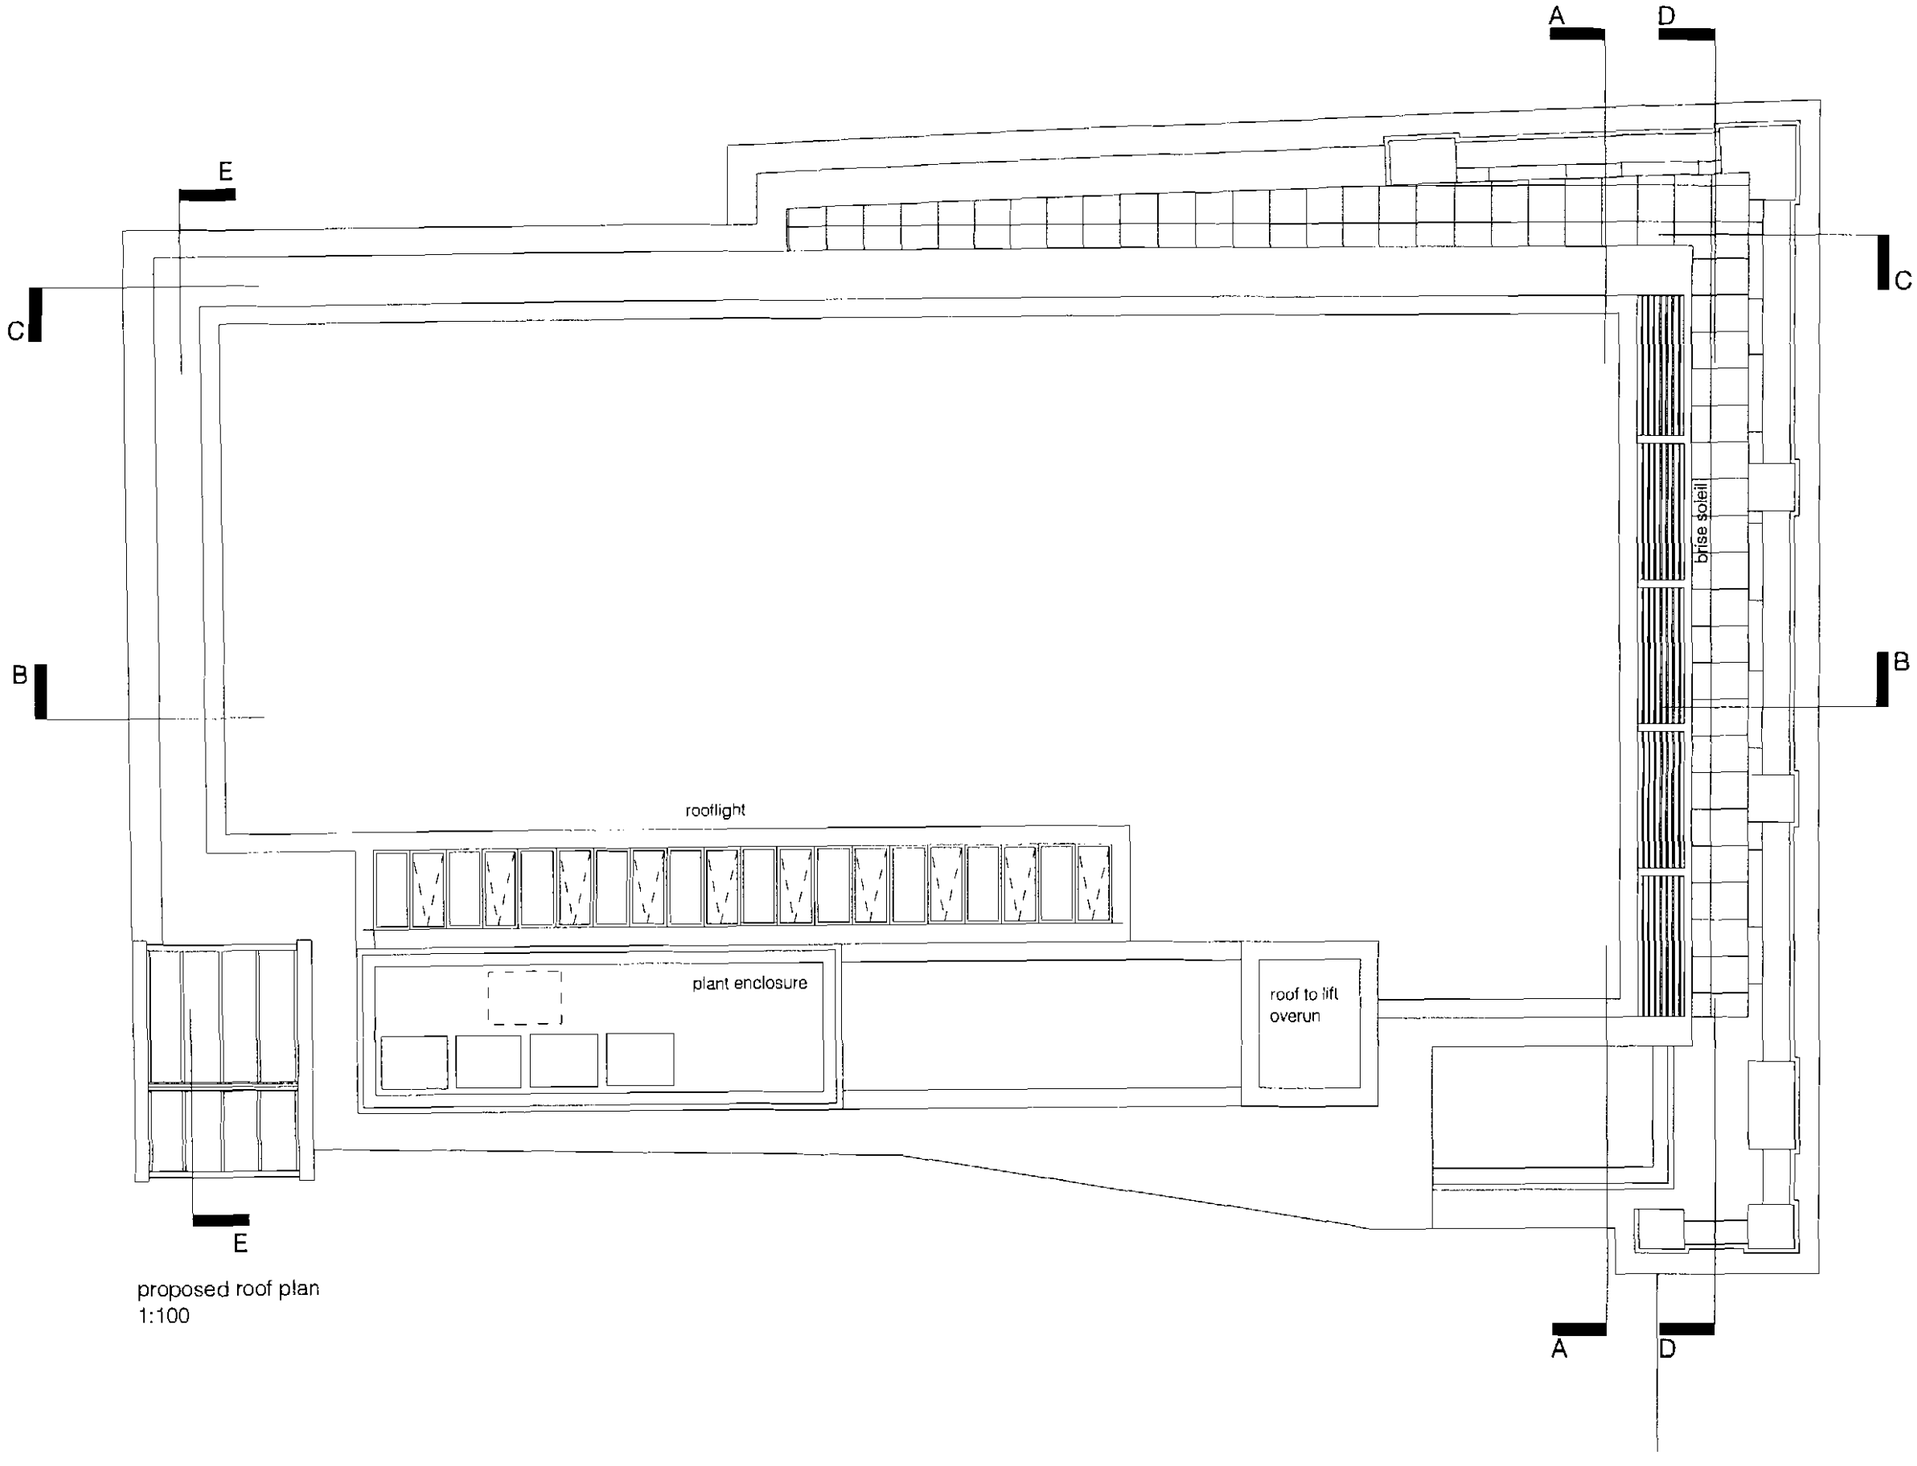

proposed roof plan
1:100

Montpelier House
62 - 66 Deansgate
Manchester

Proposed roof plan

Status
Planning

Scale	Drawn by	Date
1:100@A3	AG	Dec 07

Job number	Drawing number	Revision
0443	L(—)109	

hodder associates
Architects and Designers
113-115 Portland Street
Manchester
M1 6DW
T 0161 237 5566
F 0161 237 5030
E manch@hodderassociates.com
W www.hodderassociates.com