

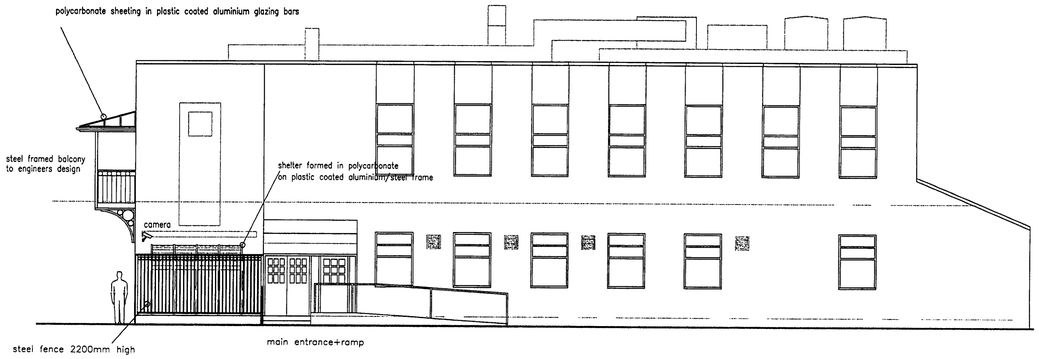



FRONT ELEVATION proposed
scale 1:100

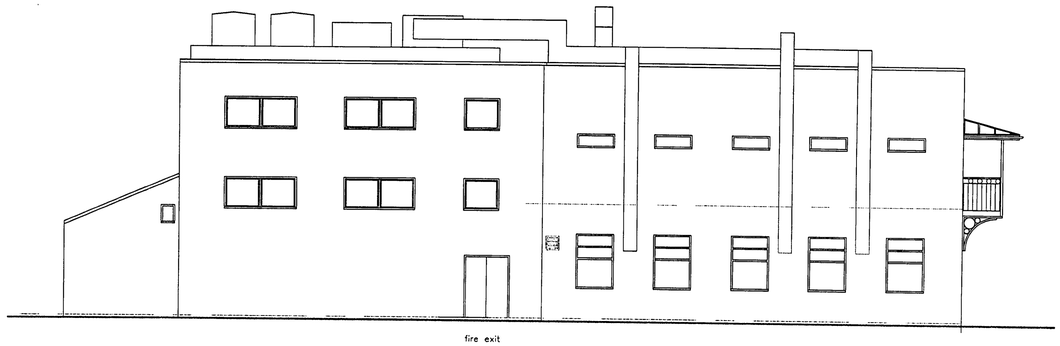


REAR ELEVATION proposed
scale 1:100

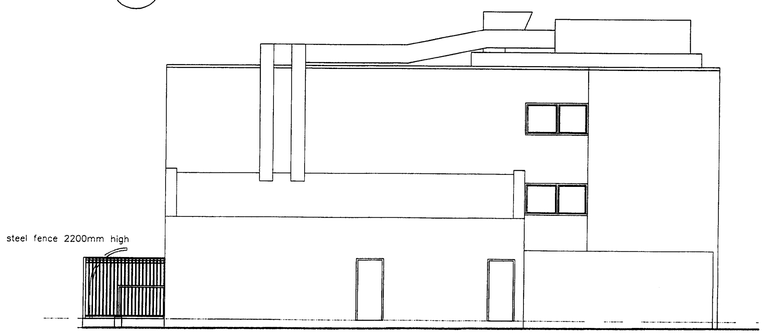


SIDE ELEVATION proposed
scale 1:100

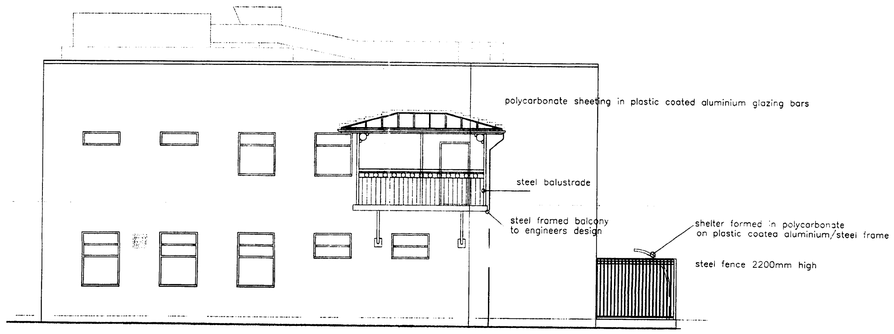


SIDE ELEVATION proposed
scale 1:100

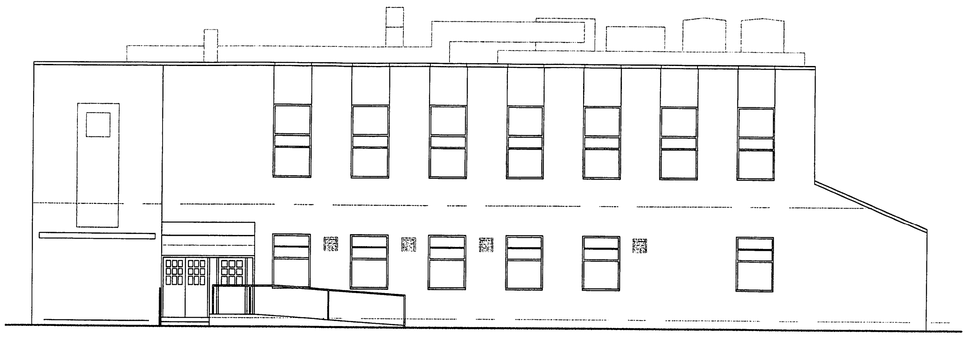


FRONT ELEVATION existing
scale 1:100

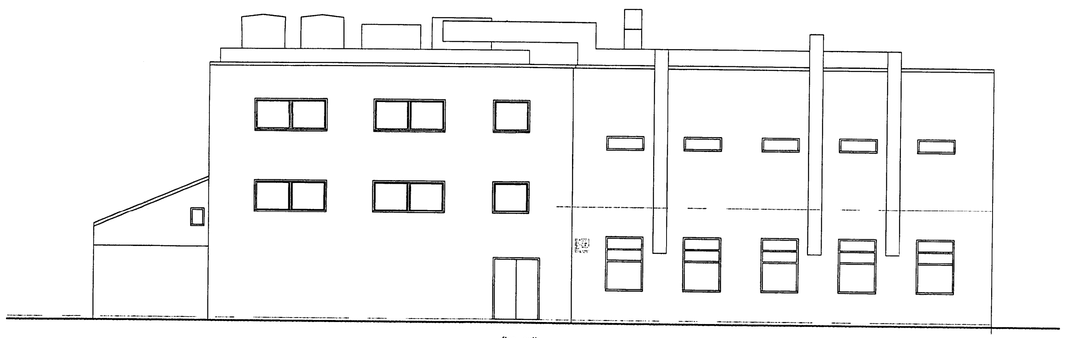

REAR ELEVATION existing
scale 1:100

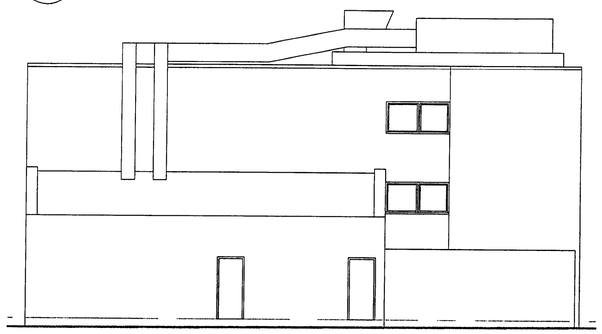

SIDE ELEVATION existing
scale 1:100

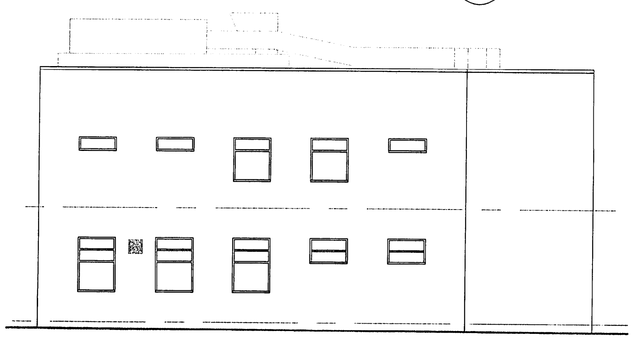

SIDE ELEVATION existing
scale 1:100

PLANNING
SKD
APPLIED
RECD 04 APR 2008
FOR ACTION

Project
The NEWTON HEATH WORKING MENS CLUB

PROPOSED SMOKING AREAS

Drawing
PLANNING APPLICATION

ELEVATIONS
EXISTING and PROPOSED

Scale
as shown

Date
March 2008

Drawing Number
NHWMC/07/04

David Clayton MCIAT ACIOB Building Design Consultant
7 Alders Green Avenue, High Lane, Stockport, SK6 8EB Tel./Fax. 0161 427 9798