
ILLUMINATED BY
FLUORESCENT TUI

CANOPY SIGN (2070 x 2470)

SINGLE FACED CANOPY MOUNTED SIGN. HIGH QUALITY FABRICATED ALUMINIUM SIGNCASE, FINISHED RAL 9006 SILVER. SIGN PANEL IS POLYCARBONATE WITH SCREEN-PRINTED 5 COLOUR FOIL LOGO. SIGNS ARE FULLY INTERNALLY ILLUMINATED BY FLUORESCENT TUBES.

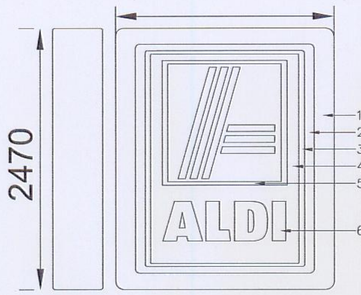

PANTONE	CMYK EQUIVALENT	AV. CANDELAS (PER sq.m.)	AV. FT LAMBERTS
1. Pantone ® 1235	00C 17M 90Y 00K	152.8	44.6
2. Pantone ® 021	00C 56M 100Y 00K	116.6	34.0
3. Pantone ® Warm Red	00C 79M 100Y 00K	88.2	25.7
4. Pantone ® 287	100C 69M 00Y 11K 72C 00M	4.6	1.3
5. Pantone ® 638	8Y 00K	63.4	18.5
6. White		742	216.6
		194.4	57.2


EXISTING ALDI SIGNS REPLACED WITH NEW ALDI SIGNS WITH THE NEW ALDI LOGO.



OLD ALDI SIGNAGE




NEW ALDI SIGNAGE

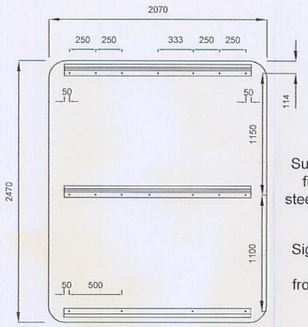


Support Rails to be fixed to suitable steelwork on building

Signage projects 475mm from the building


Fixing details For Signage

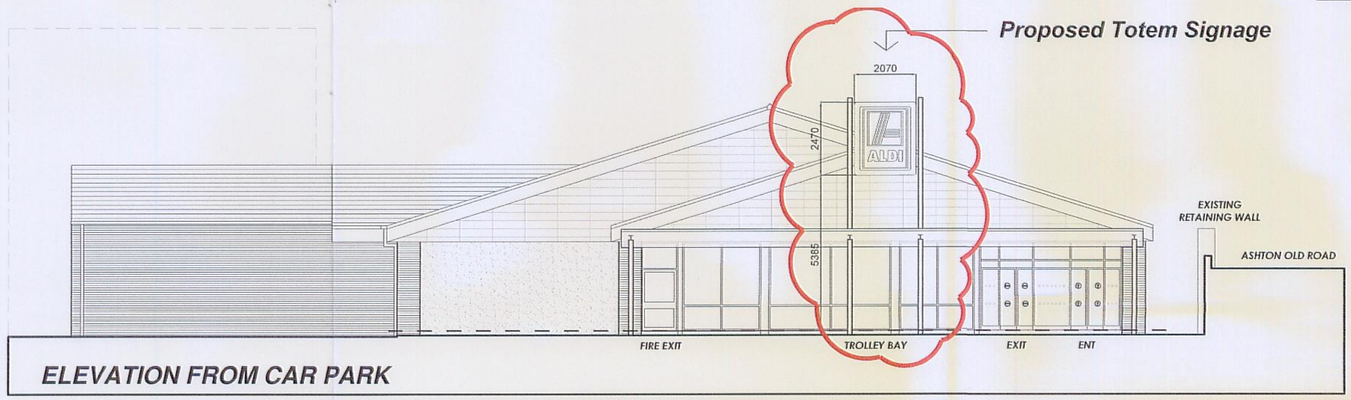

ELEVATION FROM CAR PARK

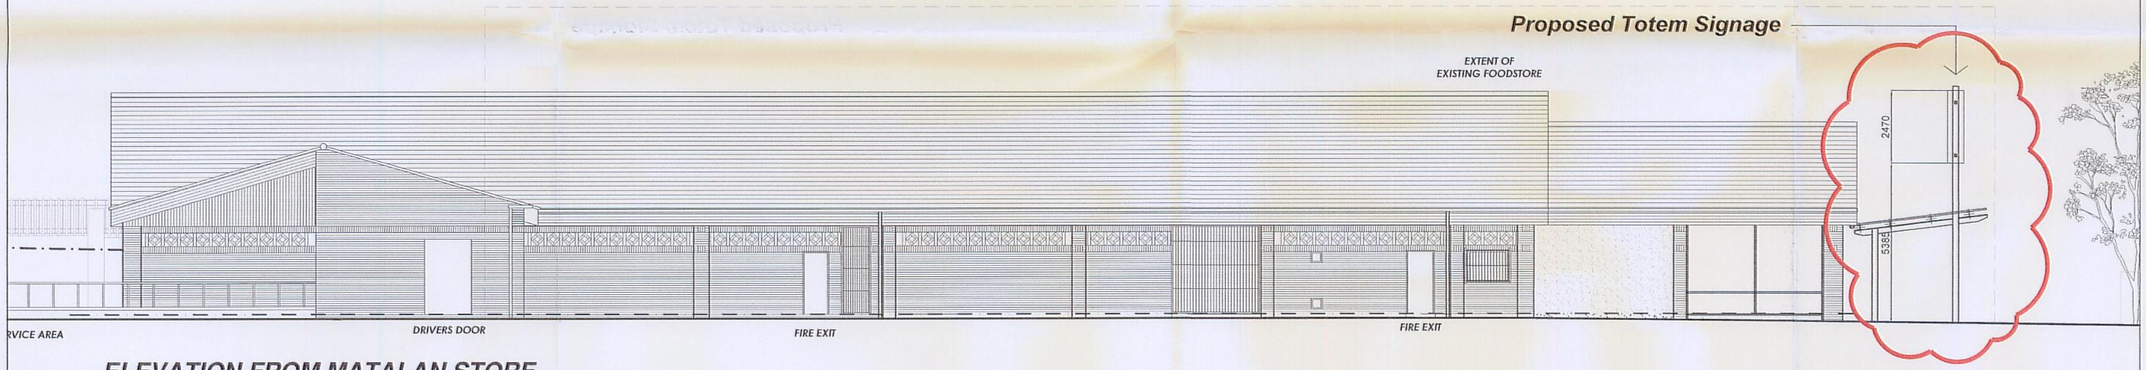

ELEVATION FROM MATALAN STORE

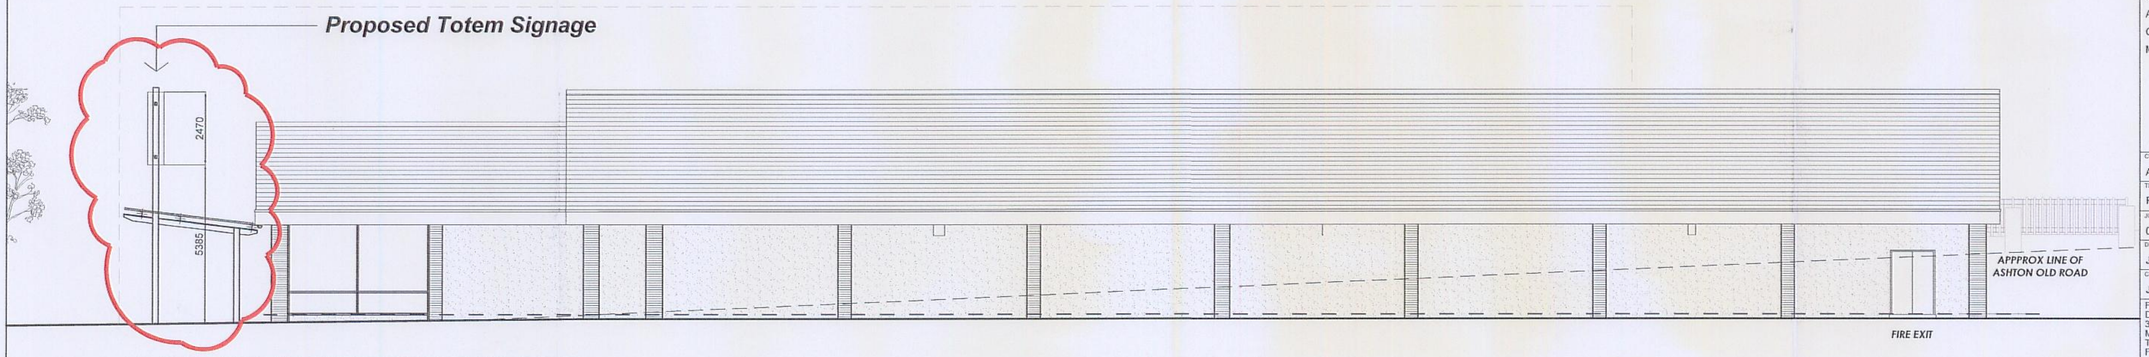

ELEVATION FROM ASHTON OLD ROAD

ARCHITECTS

This drawing is copyright and may not be reproduced in whole or part without written authority
Do not scale off this drawing

REVISIONS

-	-		

PLANNING
ACK'D
REPLIED
RECD 01 SEP 2008

	INIT	DATE
M	RECD	
M		
M		
FOOL AMENDED		

PROJECT
PROPOSED FOODSTORE
ASHTON OLD ROAD
OPENSHAW
MANCHESTER

CLIENT
ALDI STORES LTD

TITLE
PROPOSED SIGNAGE ELEVATIONS

JOB NO	DRAWING NO	REVISION
0005-Mid	1002	-
DATE	SCALE	DRAWN
JULY 2008	1:200	TM

CAD FILE REFERENCE
J:\PROJECTS\0005-MID\SIGNAGE

FIRST FLOOR
DALE HOUSE
35 DALE STREET
MANCHESTER. M1 2HF.
Tel. 0161 238 8555
Fax. 0161 244 5809
manchester@harrispartnership.com
Offices also at:
Wakefield
Newport Pagnell

THE HARRIS PARTNERSHIP

ARCHITECTS • PROJECT MANAGERS • INTERIOR DESIGNERS