

blu room architecture

Project:	Margolis Building 42 Back Turner Street
Drawing:	Front Elevation
Project Ref: 13-09	Drawing No: 08
Scale: 1:50/100	
Drawn:	Revision:
Date: Feb 2013	

THIS DRAWING IS COPYRIGHT: CONTRACTORS MUST CHECK ALL DIMENSIONS ON SITE, ONLY FIGURED DIMENSIONS ARE TO BE WORKED FROM. DISCREPANCIES MUST BE REPORTED IMMEDIATELY TO THE ARCHITECTS BEFORE PROCEEDING.

t : 07760 364 894 - e : info@bluroomarchitecture.co.uk - w : www.bluroomarchitecture.co.uk - a : 2 Victoria Court Didsbury M20 1FR

Existing drainage to be checked before construction commences and Architect informed of discrepancies.

11 swg aluminum sign blank 850x515mm
Powder coated to RAL 3020 red (both sides)
Sign 25mm thick with 25mm radius corners.
Sign to be 3149mm from street level.
See sign drawing attached for further details.

11 swg aluminum sign blank 850x515mm
Powder coated to RAL 3020 red (both sides)
Sign 25mm thick with 25mm radius corners.
Sign to be 2527mm from street level.
See sign drawing attached for further details.

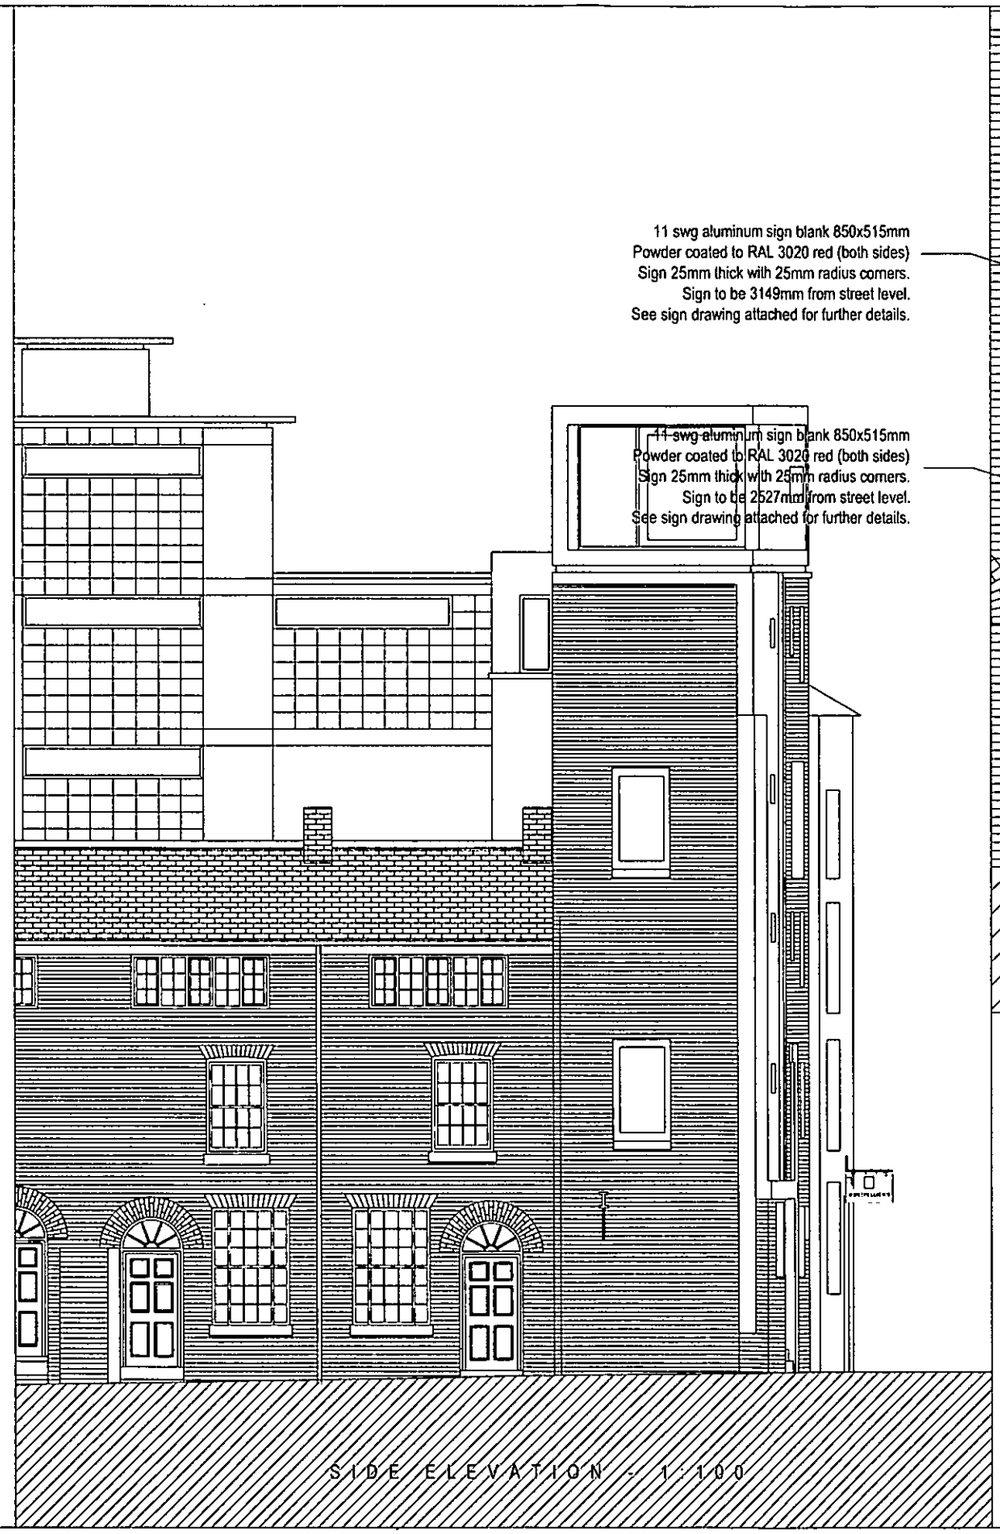

SIDE ELEVATION - 1:50

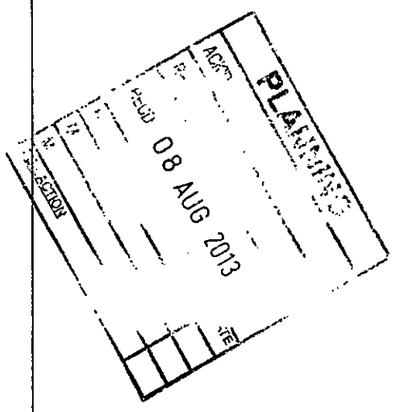

SIDE ELEVATION - 1:100

blu room architecture

Project: Margolis Building, 42 Back Turner Street	
Drawing: Side Elevation	
Project Ref: 13-09	Drawing No: 09
Scale: 1:50/100	
Drawn:	Revision:
Date: Feb 2013	

t : 07760 364 894 - e : info@bluroomarchitecture.co.uk - w : www.bluroomarchitecture.co.uk - a : 2 Victoria Court Didsbury M20 1FR

THIS DRAWING IS COPYRIGHT: CONTRACTORS MUST CHECK ALL DIMENSIONS ON SITE, ONLY FIGURED DIMENSIONS ARE TO BE WORKED FROM. DISCREPANCIES MUST BE REPORTED IMMEDIATELY TO THE ARCHITECTS BEFORE PROCEEDING.

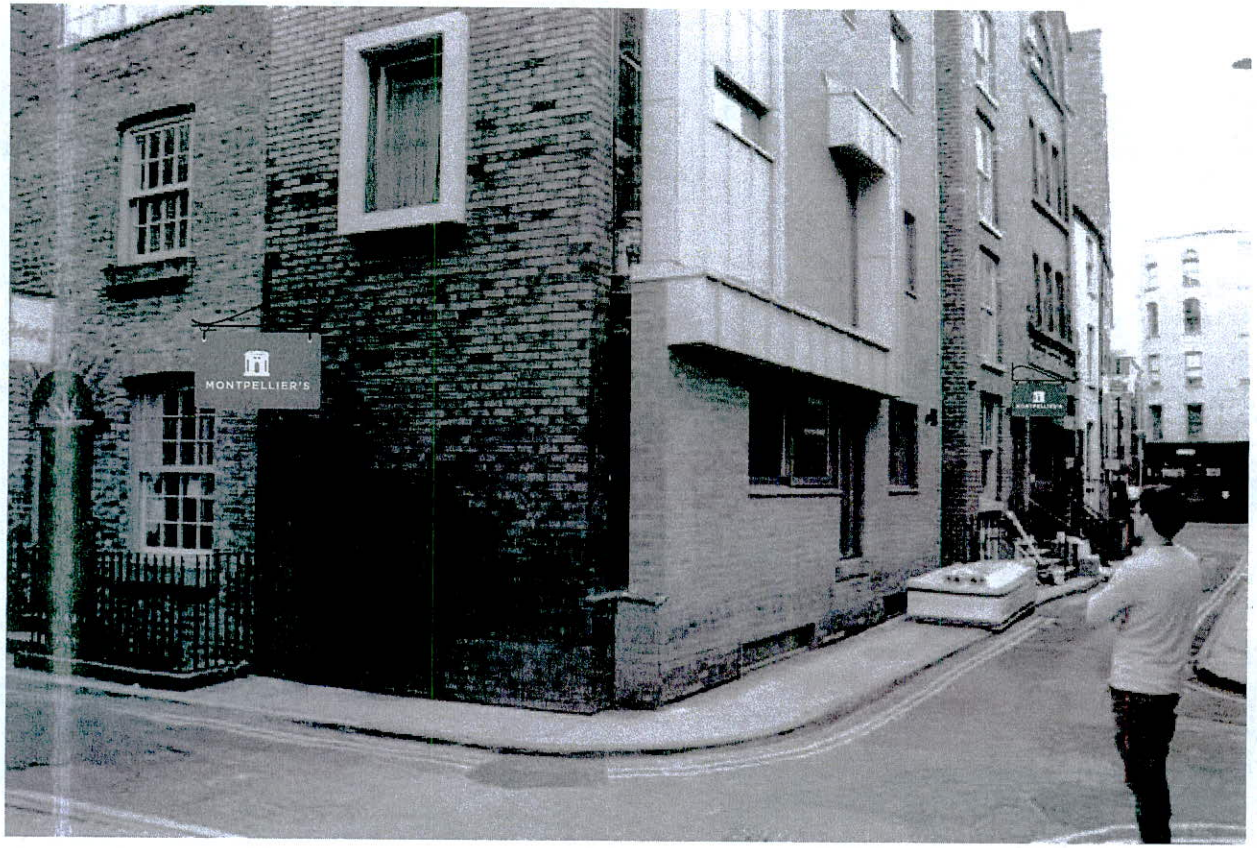

Sign AS



ign BS

ign B

*these drawings are the property of scan-stick and must not de divulged to any third parties with out written consent

Sign A

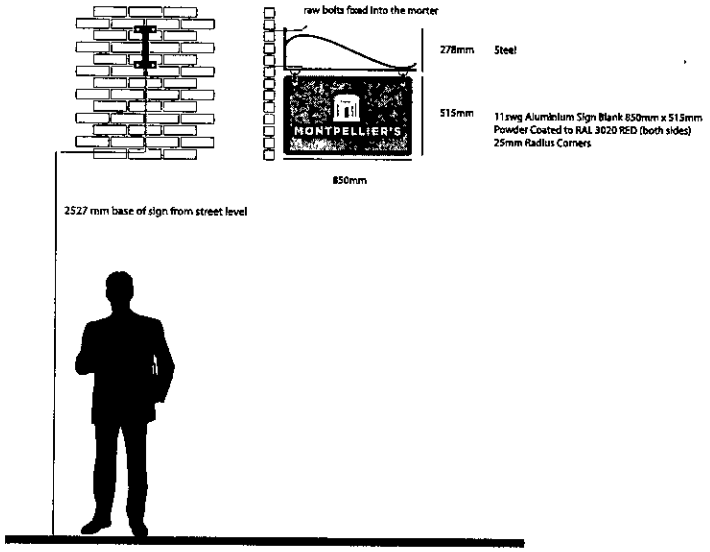

Sign B

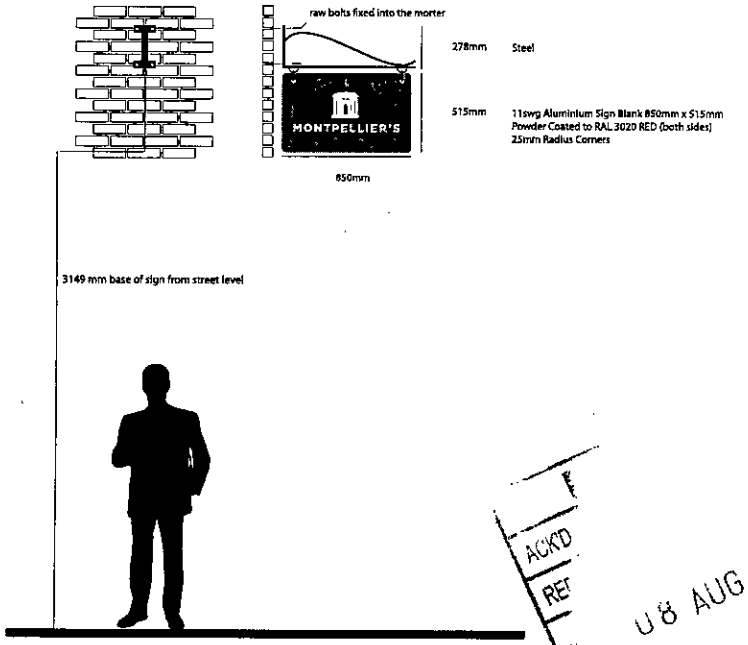

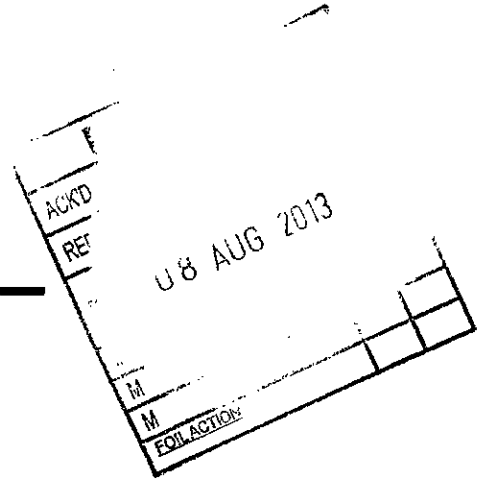

SCAN-STICK
VINYL STICKER SPECIALISTS*

Client: Montpellier's
Scale: 1:50

*these drawings are the property of scan-stick and must not de divulged to any third parties with out written consent