all dimensions to be verified on site.
copyright archer architects.

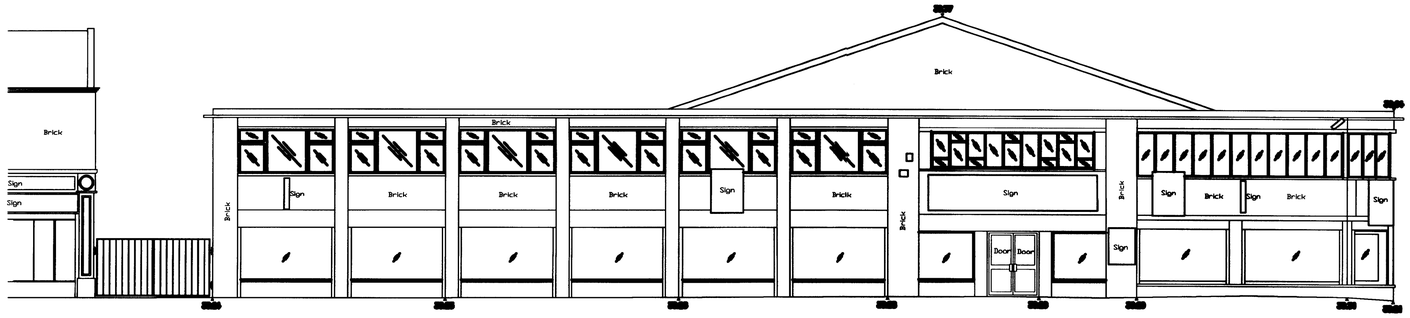

ELEVATION 1

Datum 28.0m

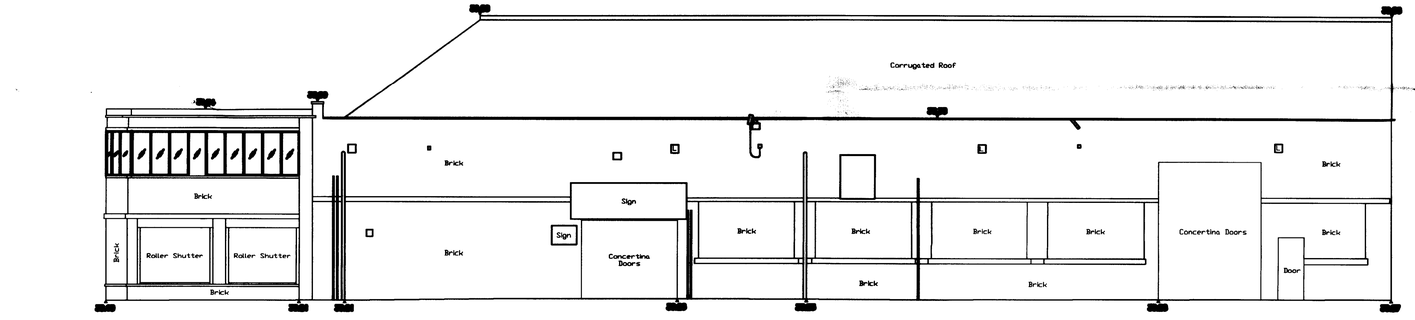

ELEVATION 2

Datum 28.0m

PLANNING
ACK'D
REPLIED
RECD 17 OCT 2008
M
M
M
EXHIBITION

REVISION		SIGNED
A	25-09-08 NEW SURVEY LAYOUT ADDED.	LH

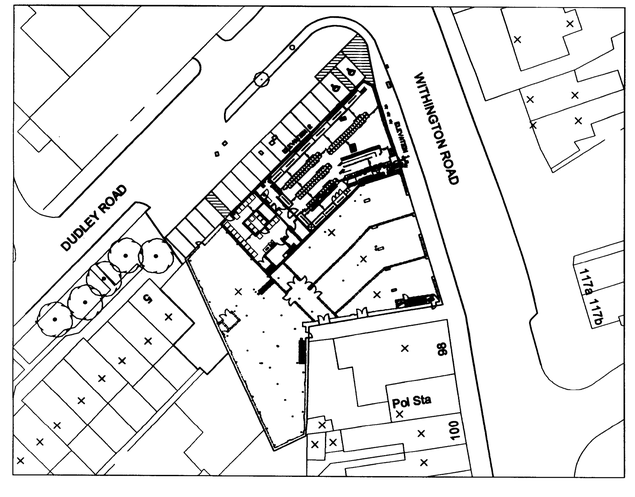

Office 7, Gateway 1000
Arlington Business Park
Whittle Way
Stevenage
Hertfordshire
SG1 2FP

t: 01438 749400
f: 01438 749591
e: arc@archer.uk.com
www.archerarchitects.co.uk

CLIENT
TESCO

PROJECT
WITHINGTON ROAD
WHALLEY RANGE

DRAWING TITLE
EXISTING ELEVATIONS
GROUND FLOOR

SCALE	DATE	DRAWN	CHECKED
1:100	24.07.08	LH	MW

PROJECT	DRAWING	REVISION
3421	(L)200	A