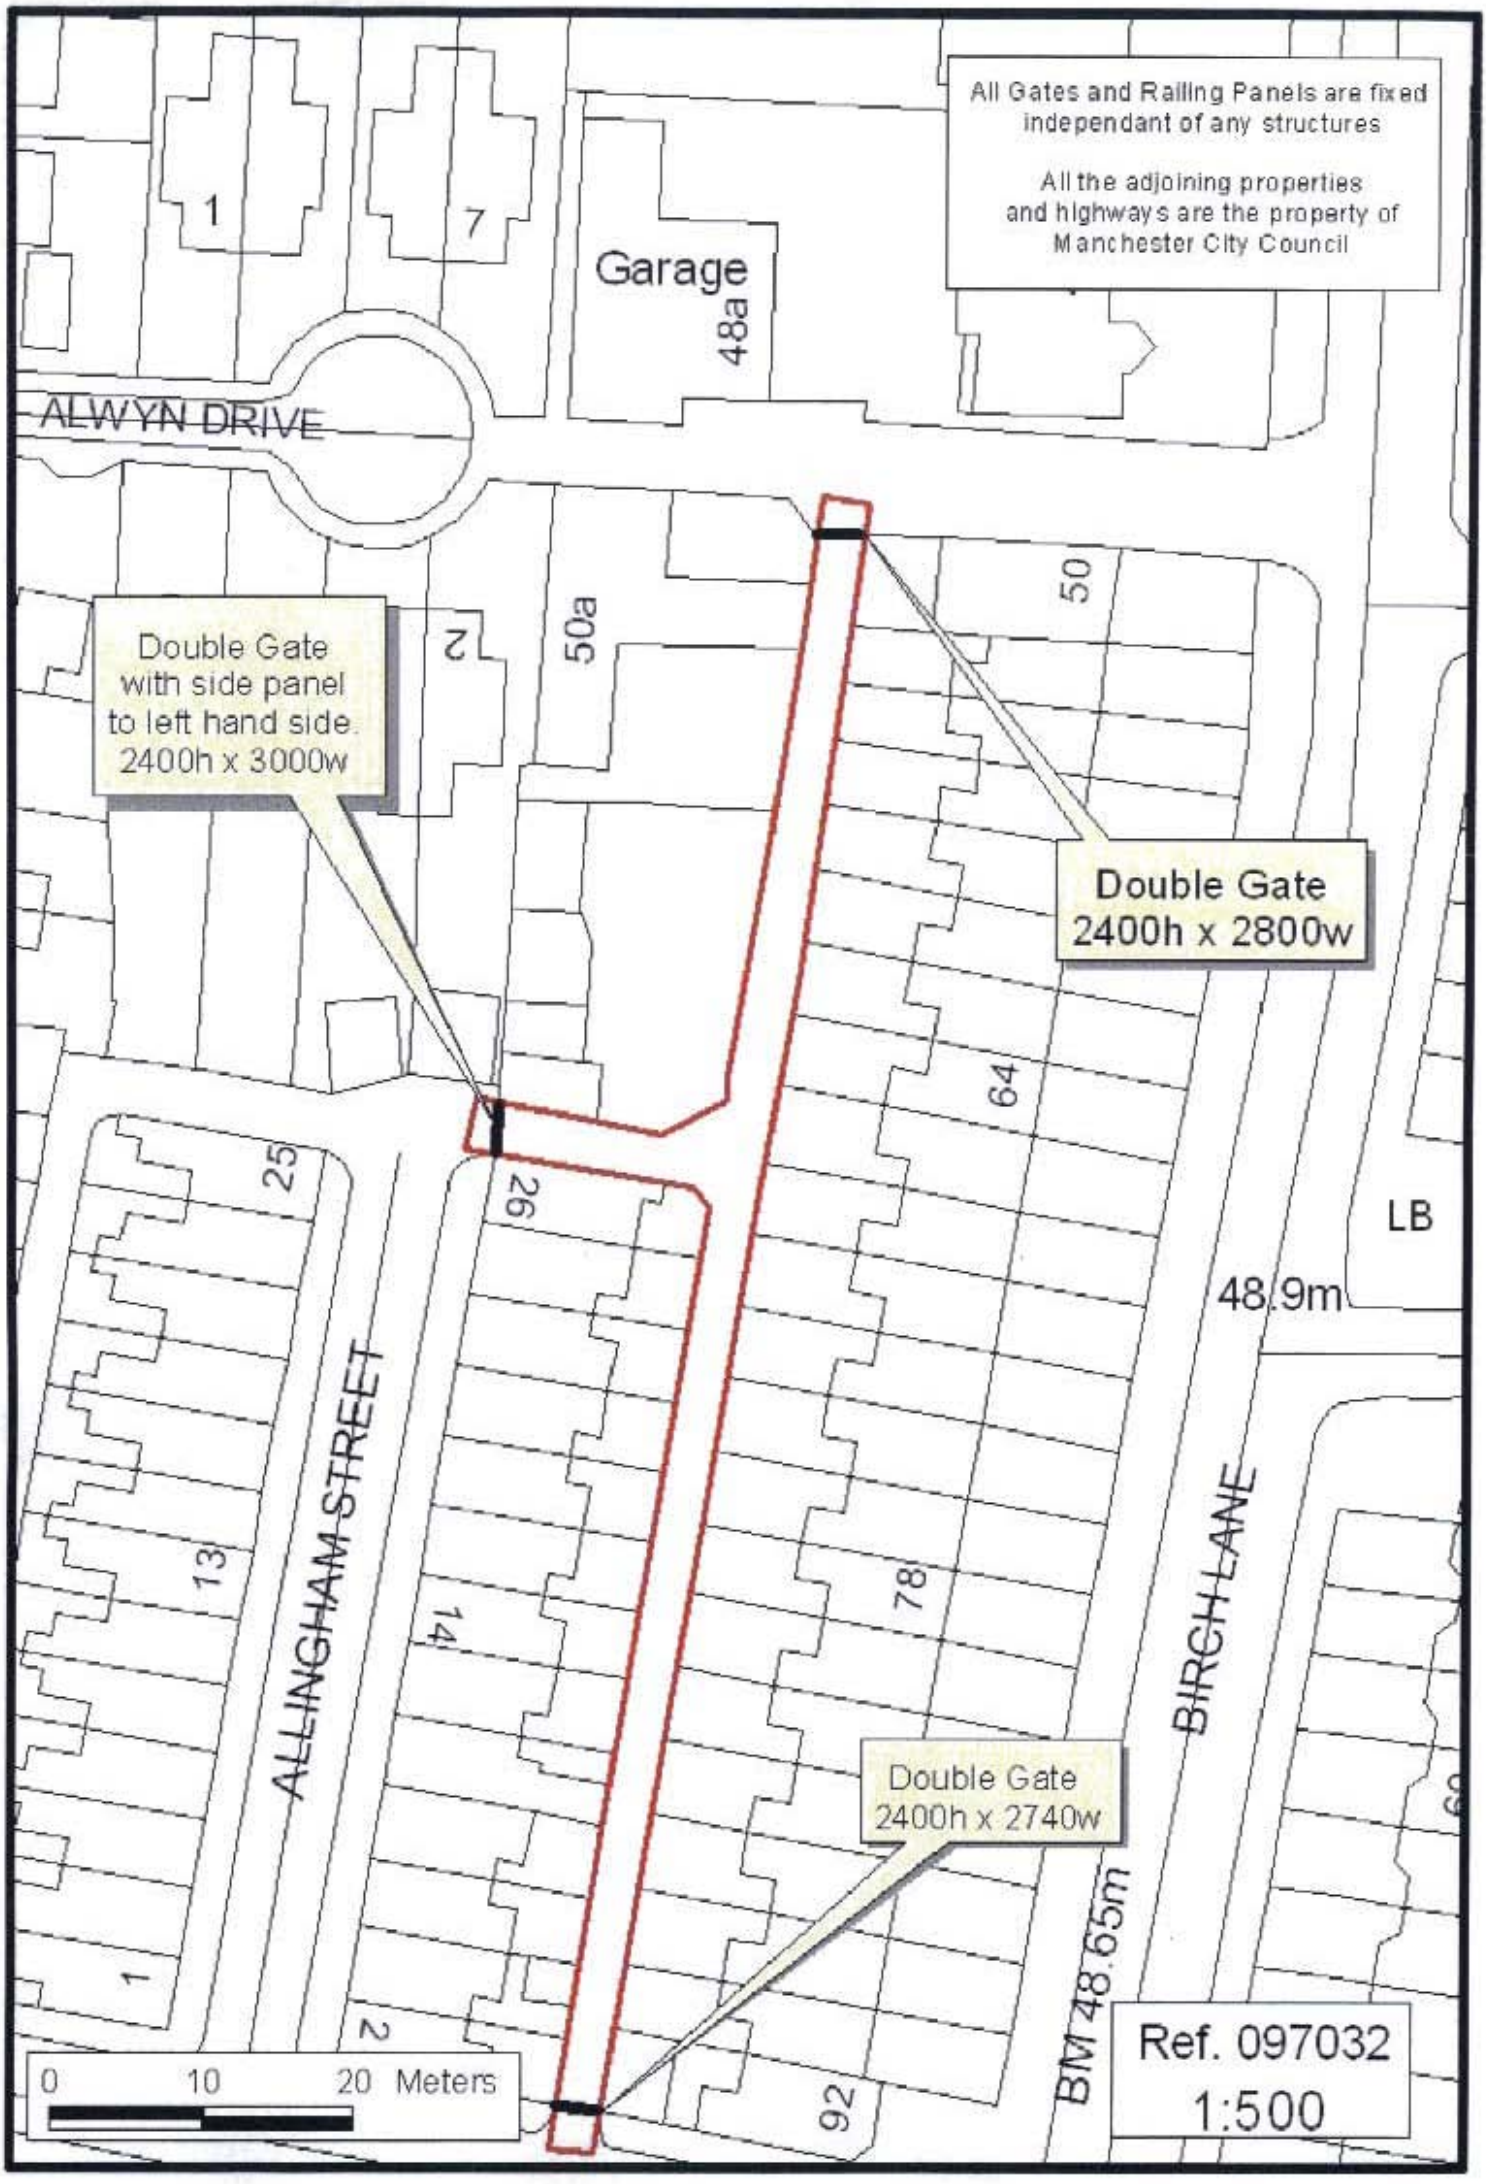
All Gates and Railing Panels are fixed independant of any structures
All the adjoining properties and highways are the property of Manchester City Council
Garage
48a
ALWYN DRIVE
1
7
2
50a
50
Double Gate with side panel to left hand side. 2400h x 3000w
Double Gate 2400h x 2800w
64
25
26
LB
48.9m
ALLINGHAM STREET
13
14
78
BIRCH LANE
Double Gate 2400h x 2740w
BM 48.65m
1
2
92
0 10 20 Meters
Ref. 097032
1:500

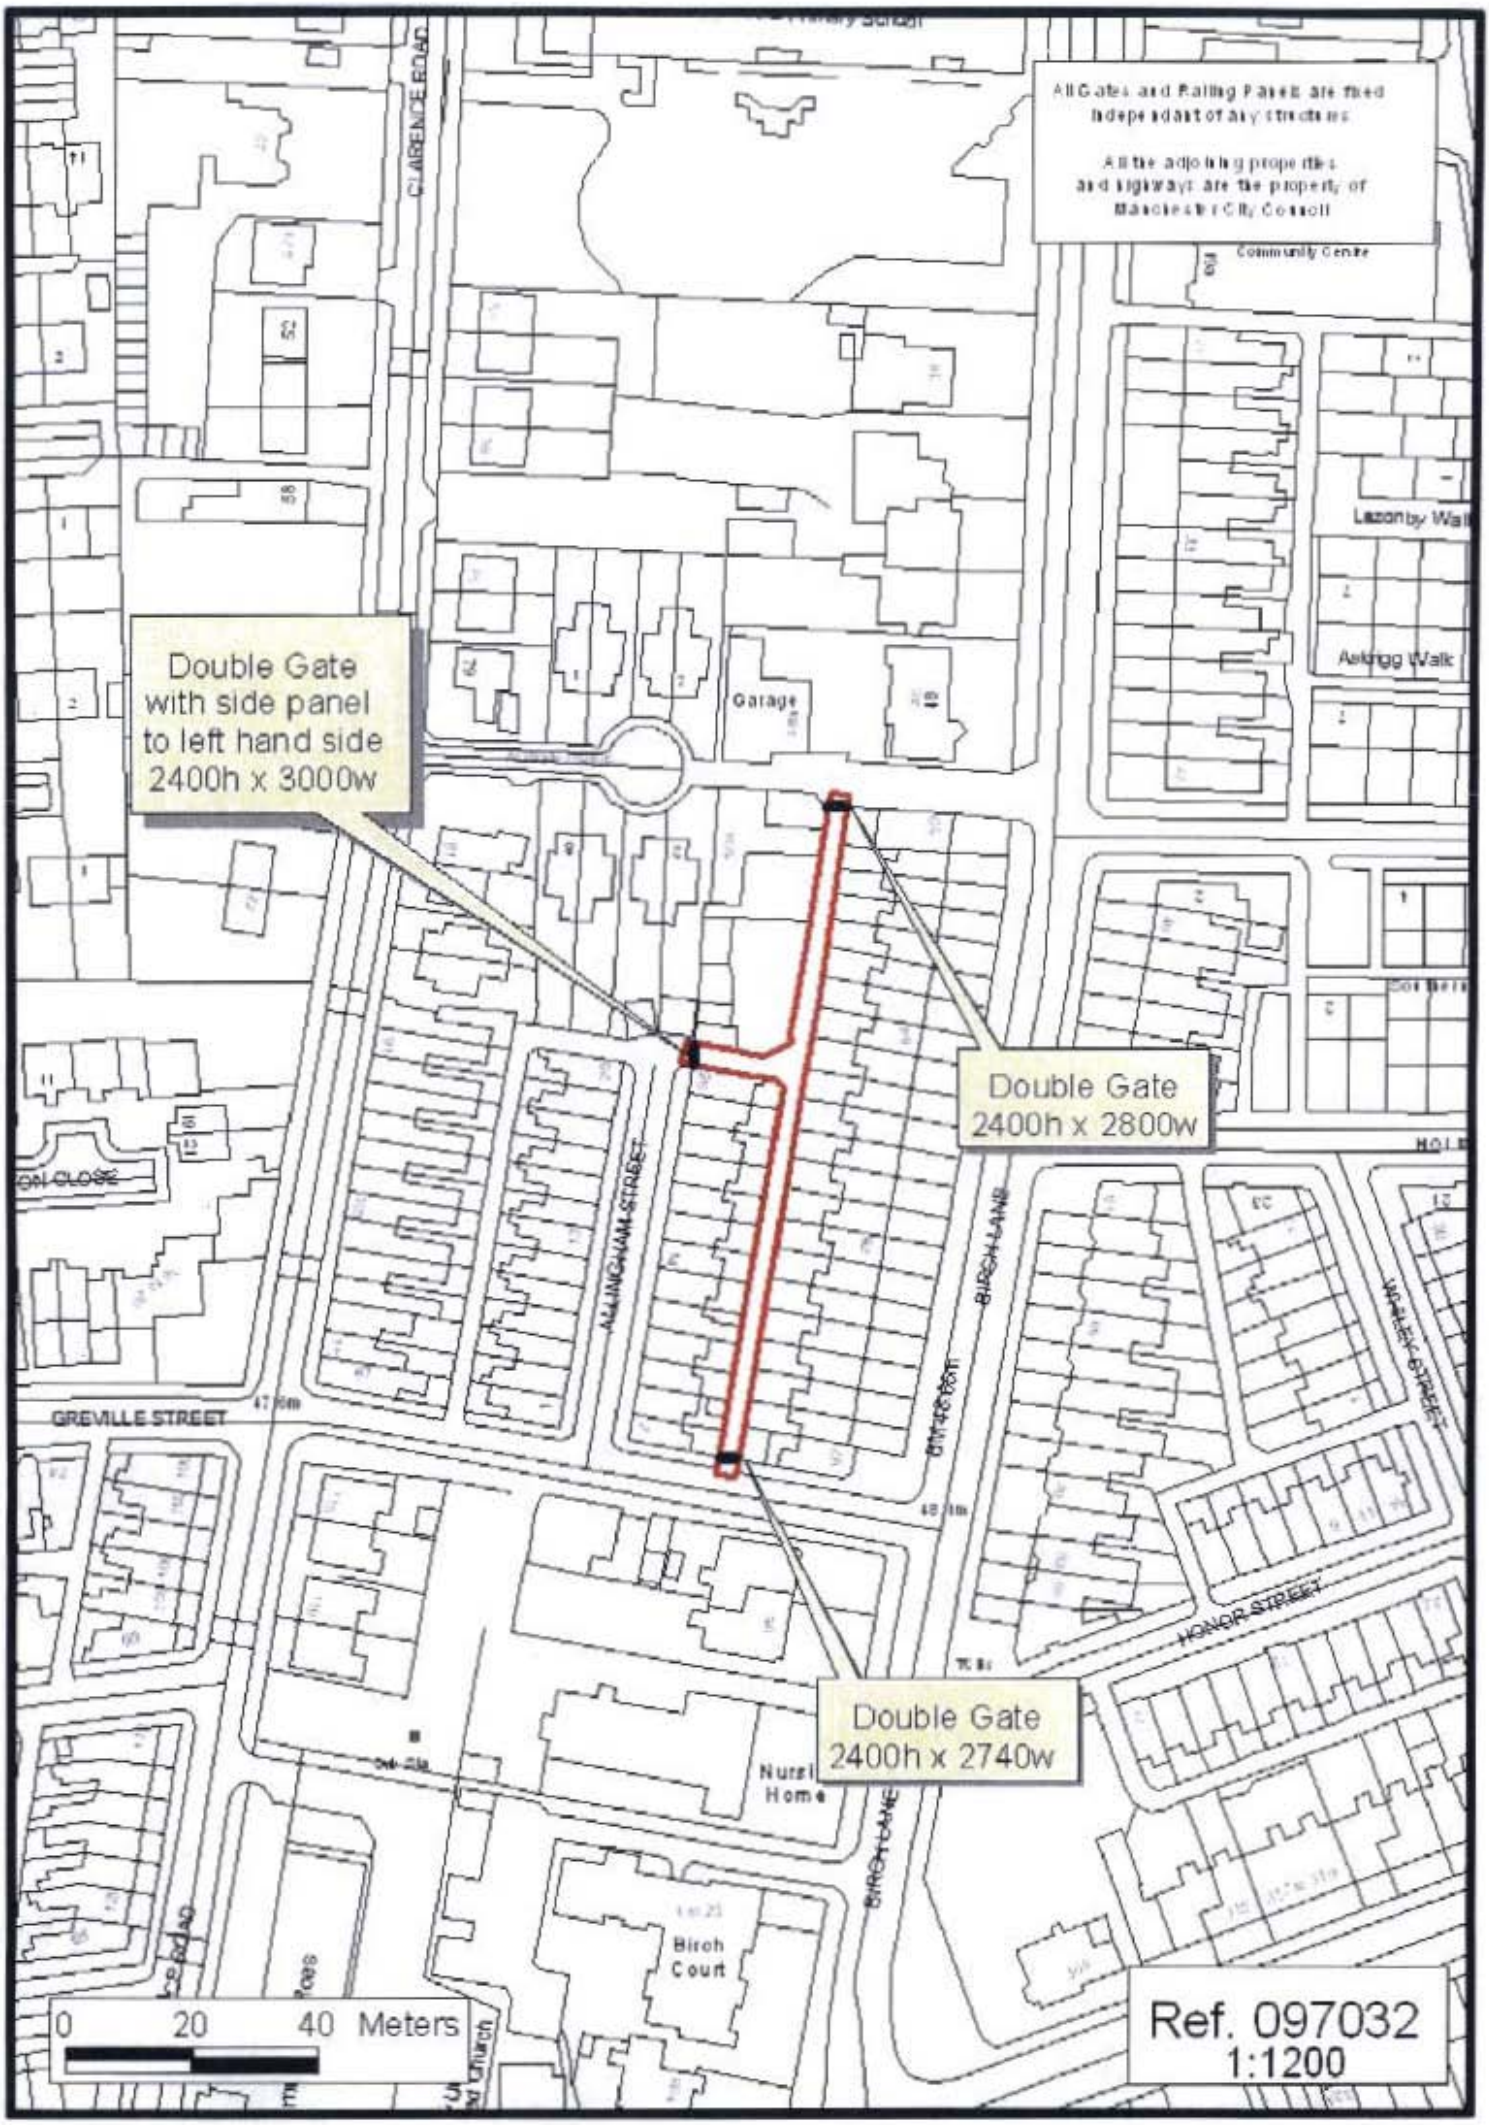
All Gates and Railing Panels are fixed independant of any structures
All the adjoining properties and highways are the property of Manchester City Council
Double Gate with side panel to left hand side 2400h x 3000w
Double Gate 2400h x 2800w
Double Gate 2400h x 2740w
CLARENCE ROAD
ALLINGHAM STREET
BIRCH LANE
GREVILLE STREET
HONOR STREET
Garage
Birch Court
Community Centre
0 20 40 Meters
Ref. 097032
1:1200