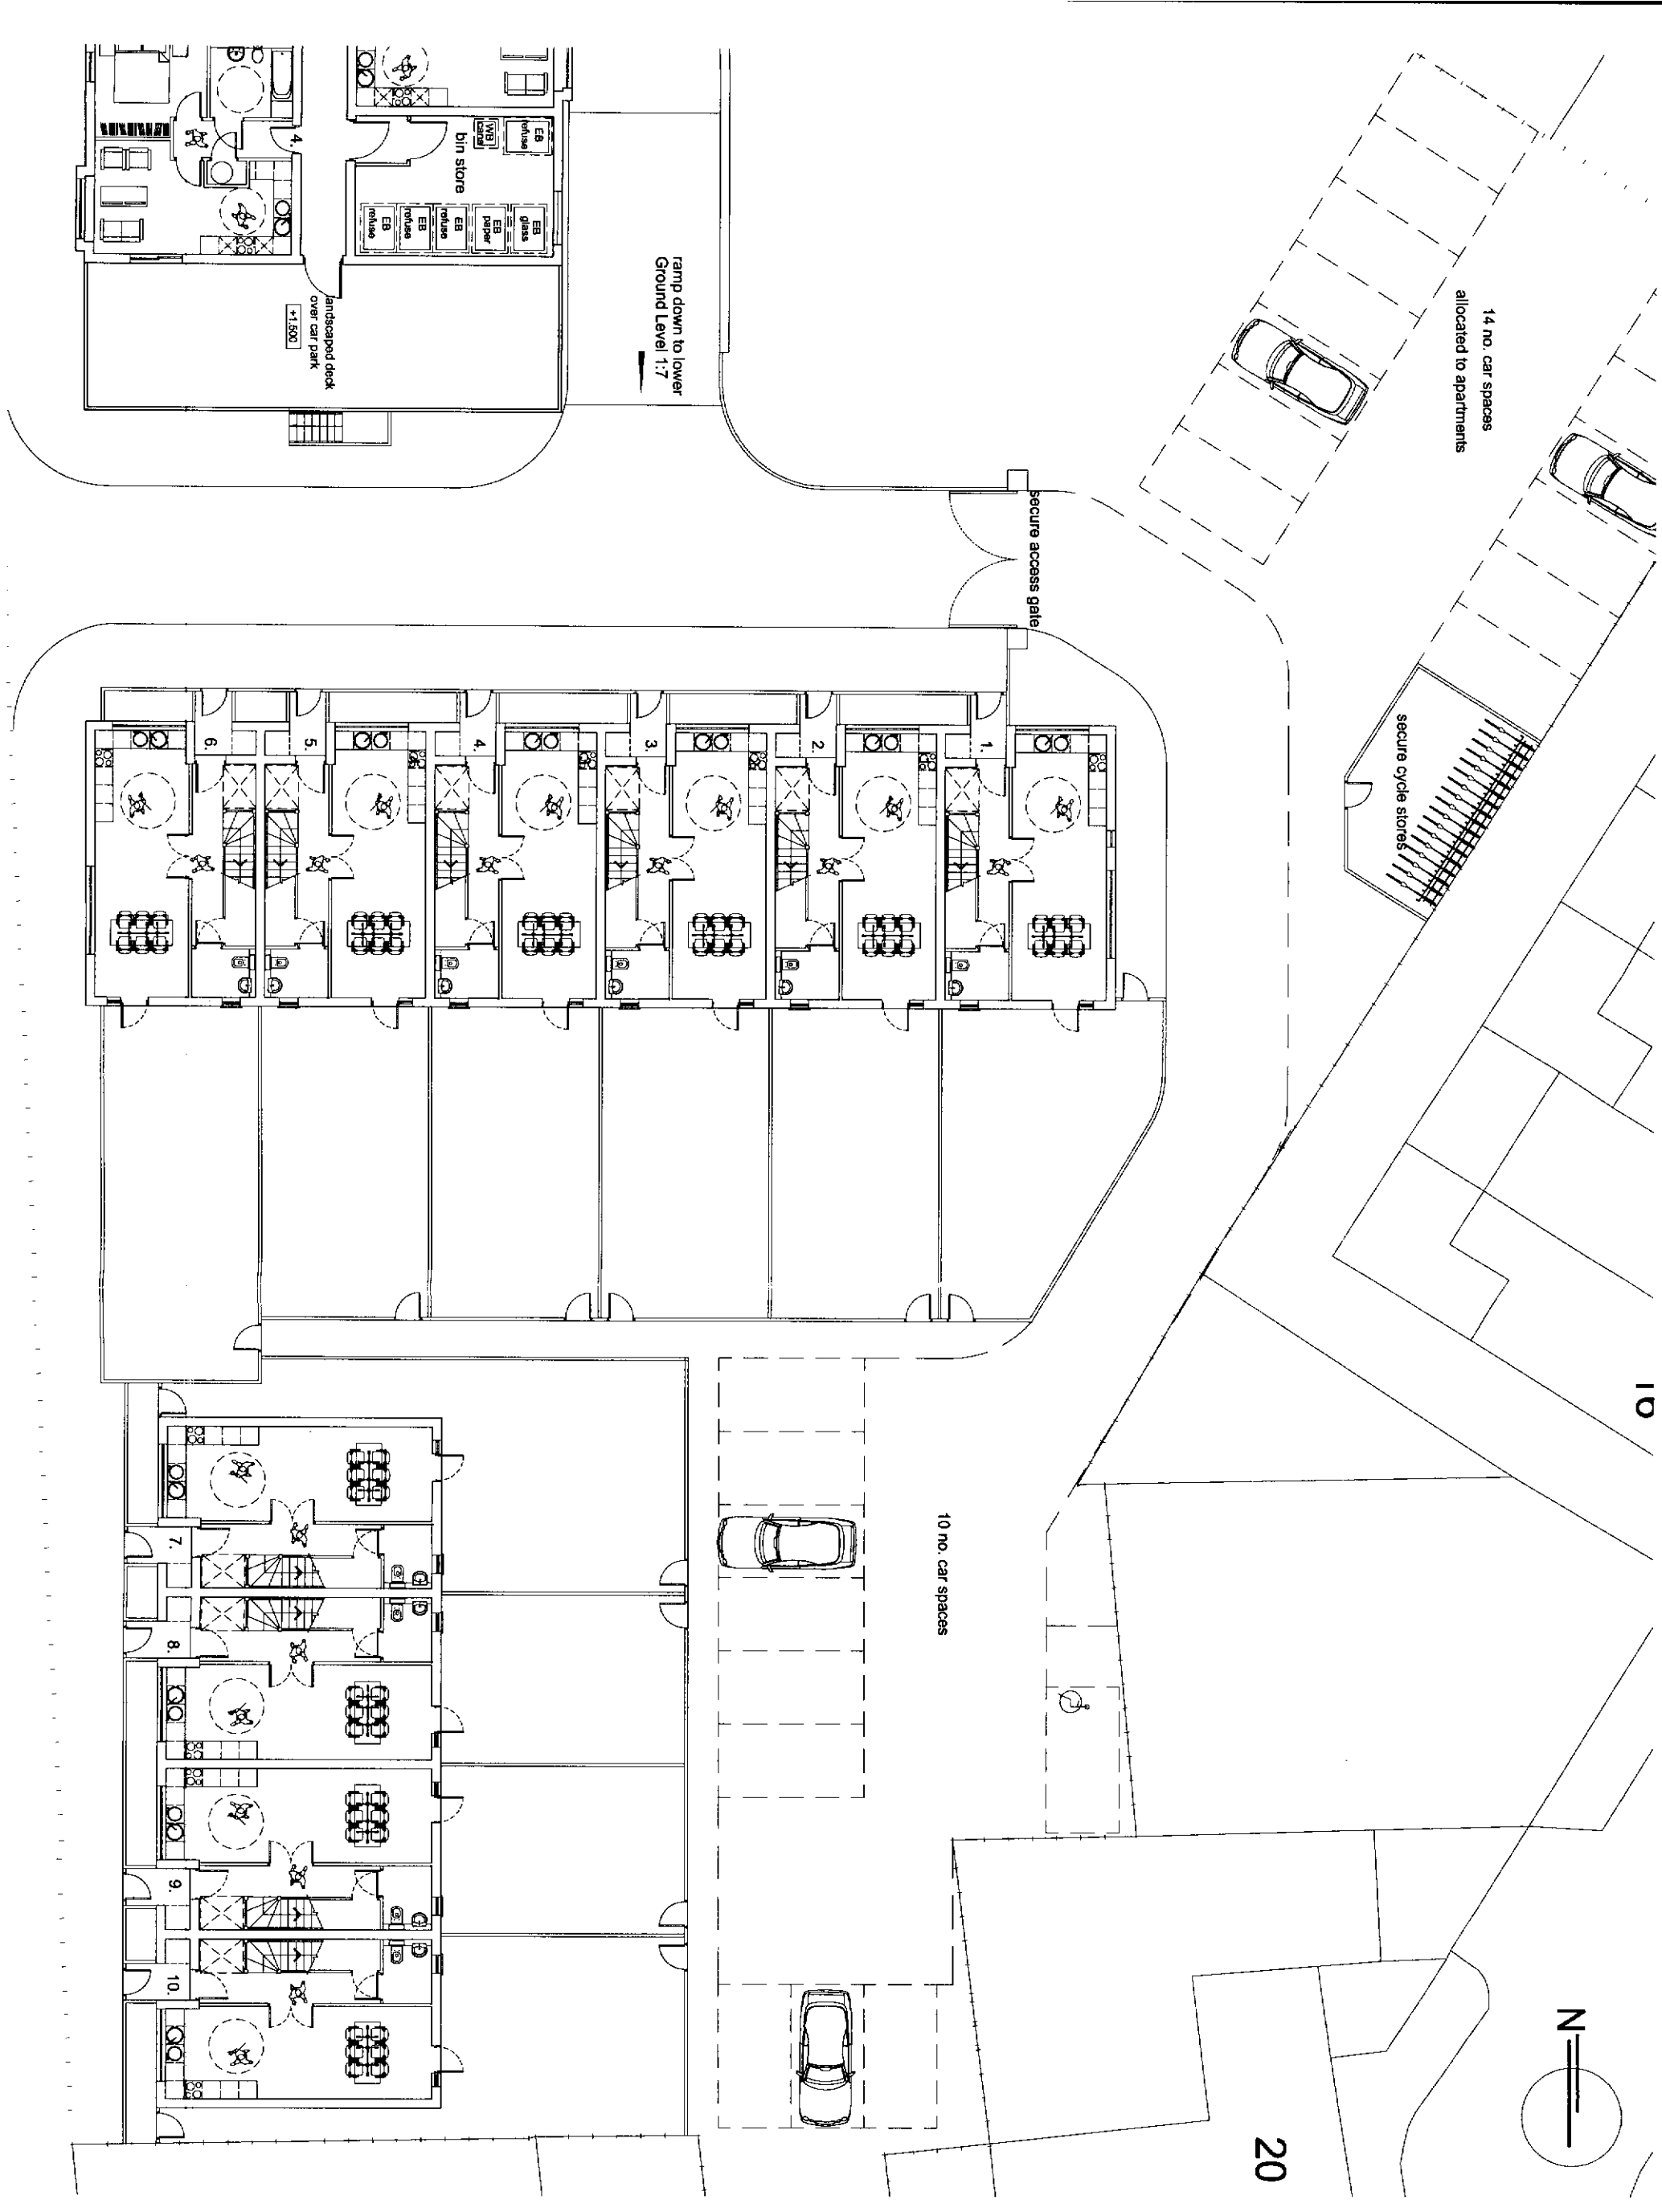


calderpeel

calderpeel architects
market court, 20-24 church street
altrincham, cheshire, WA14 4DW
t:0161 929 7622 f:0161 929 7655

Mangrove Estaes
site@ Williams Road/Hyde Road, Gorton

Proposed Houses Ground Floor Layout


15.11.2007 SH.P 1:200 @ A3

6165 (PI) 110

revision	date	drawn	description

04 DEC 2007

www.calderpeel.com

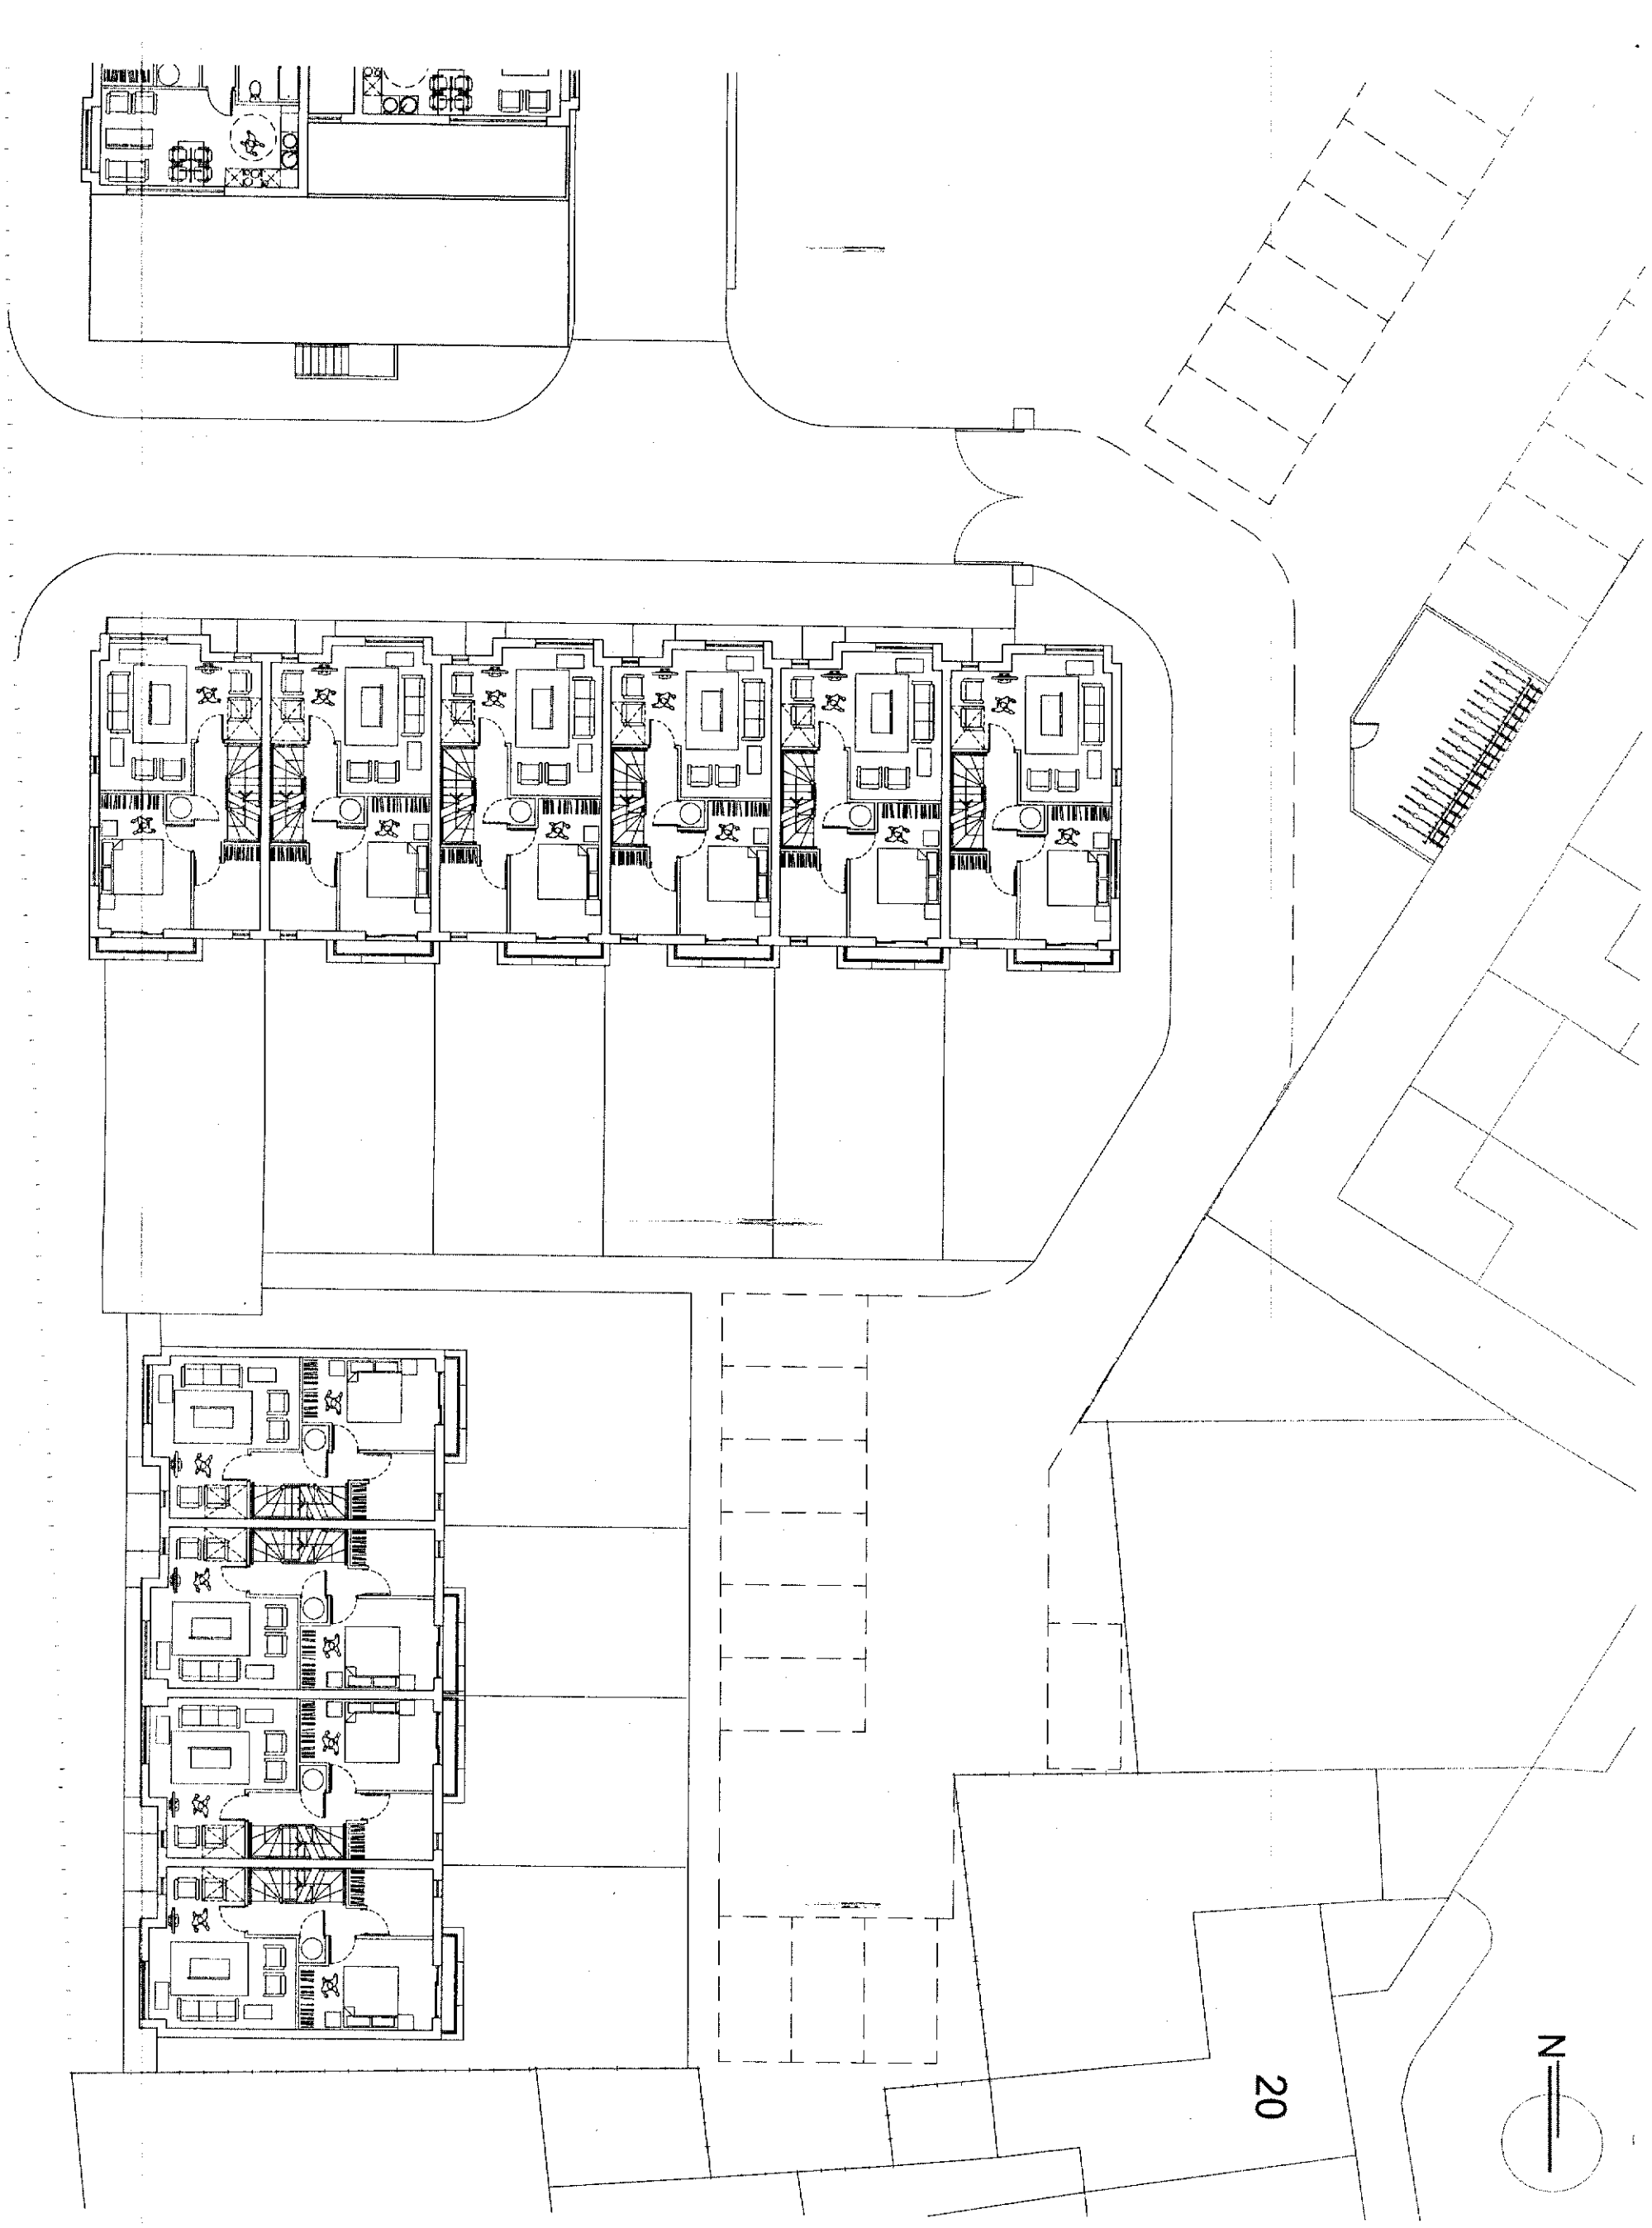

calderpeel

calderpeel architects
market court, 2b-24 church street
altrincham, cheshire, WA14 4DW
t 0161 929 7822 f 0161 929 7855

Mangrove Estaes
site@ Williams Road/Hyde Road, Gorton


Proposed Houses First Floor Layout

revision	date	drawn	description

15.11.2007 SH.P 1:200 @ A3

6165 (Pl) 111

www.calderpeel.com

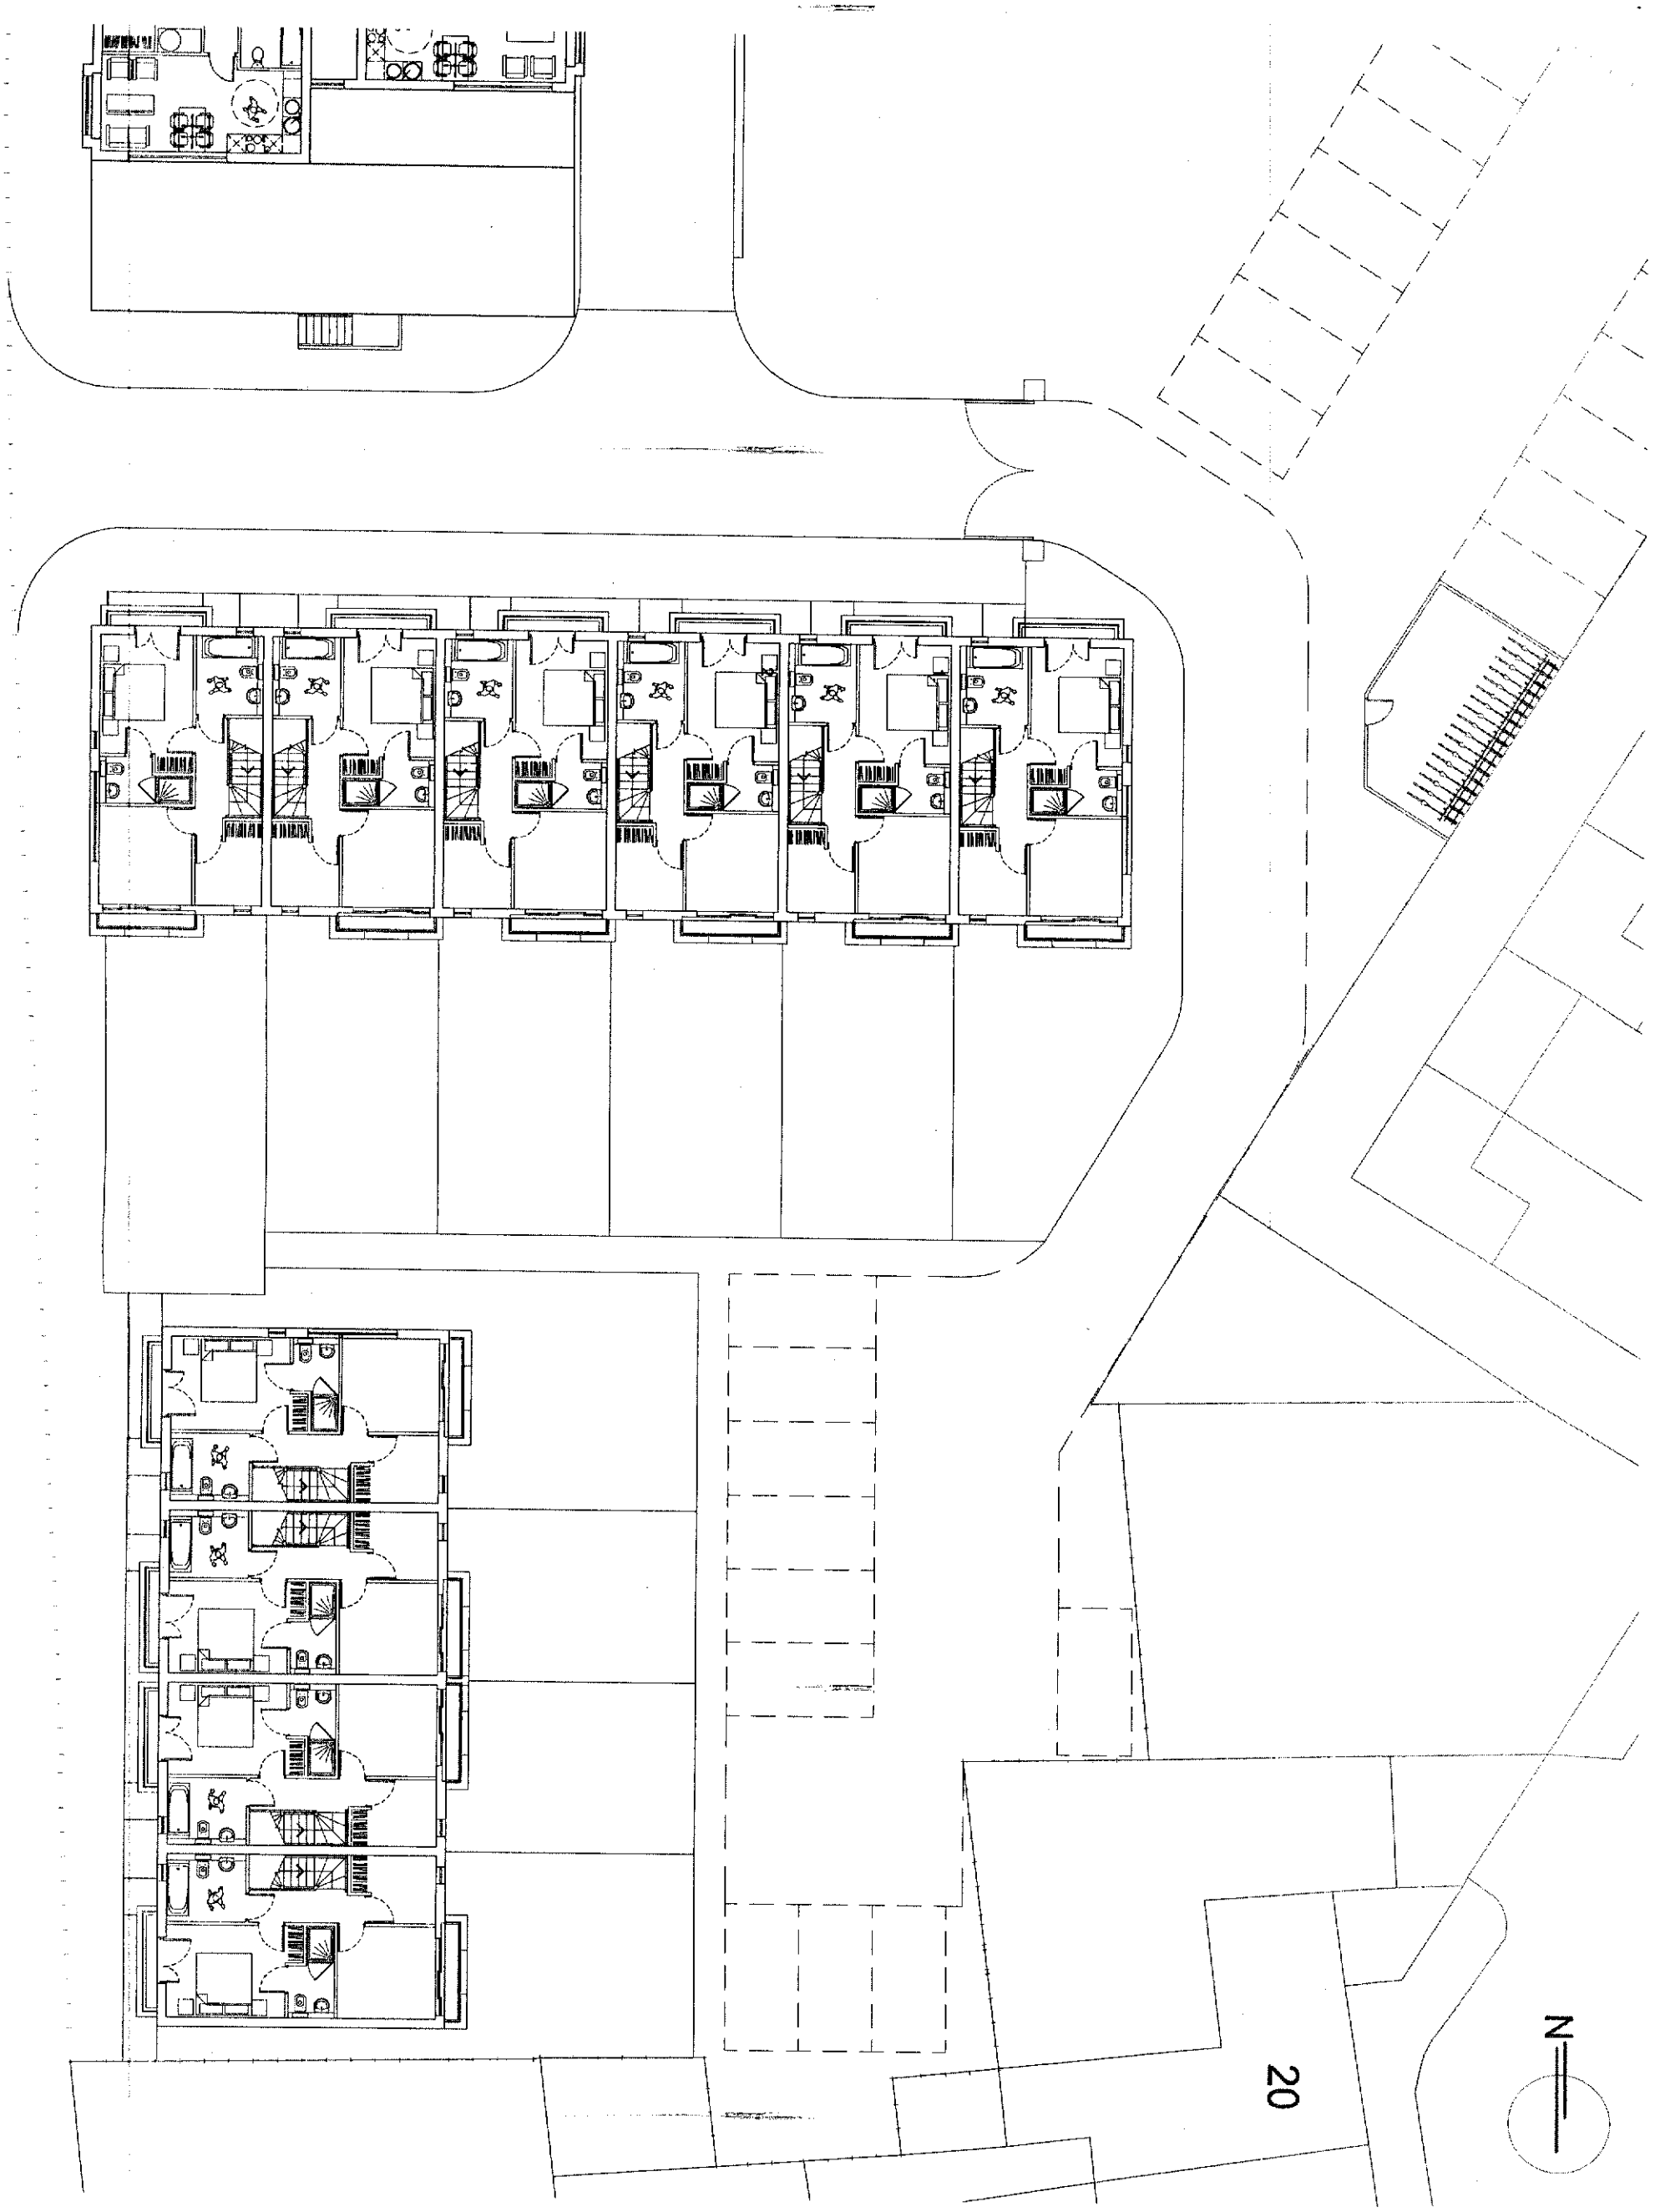

Mangrove Estaes
site@ Williams Road/Hyde Road, Gorton

Proposed Houses Second Floor Layout

15.11.2007 SH.P 1:200 @ A3

6165 (Pl) 112

revision date drawn description

calderpeel
calderpeel architects
market court, 20-24 church street
altrincham, cheshire, WA14 4DW
t 0161 929 7622 f 0161 929 7655
www.calderpeel.com

HYDE ROAD

39
40
38
41

04 DEC 2007

DATE

N

Mangrove Estaes
site@ Williams Road/Hyde Road, Gorton

Proposed Fourth Floor Layout

15.11.2007 SH.P 1:200 @ A3

6165 (Pl) 105

revision date drawn description

calderpeel
calderpeel architects
market court, 20-24 church street
altrincham, cheshire, WA14 4DW
t 0161 929 7622 f 0161 929 7655

www.calderpeel.com