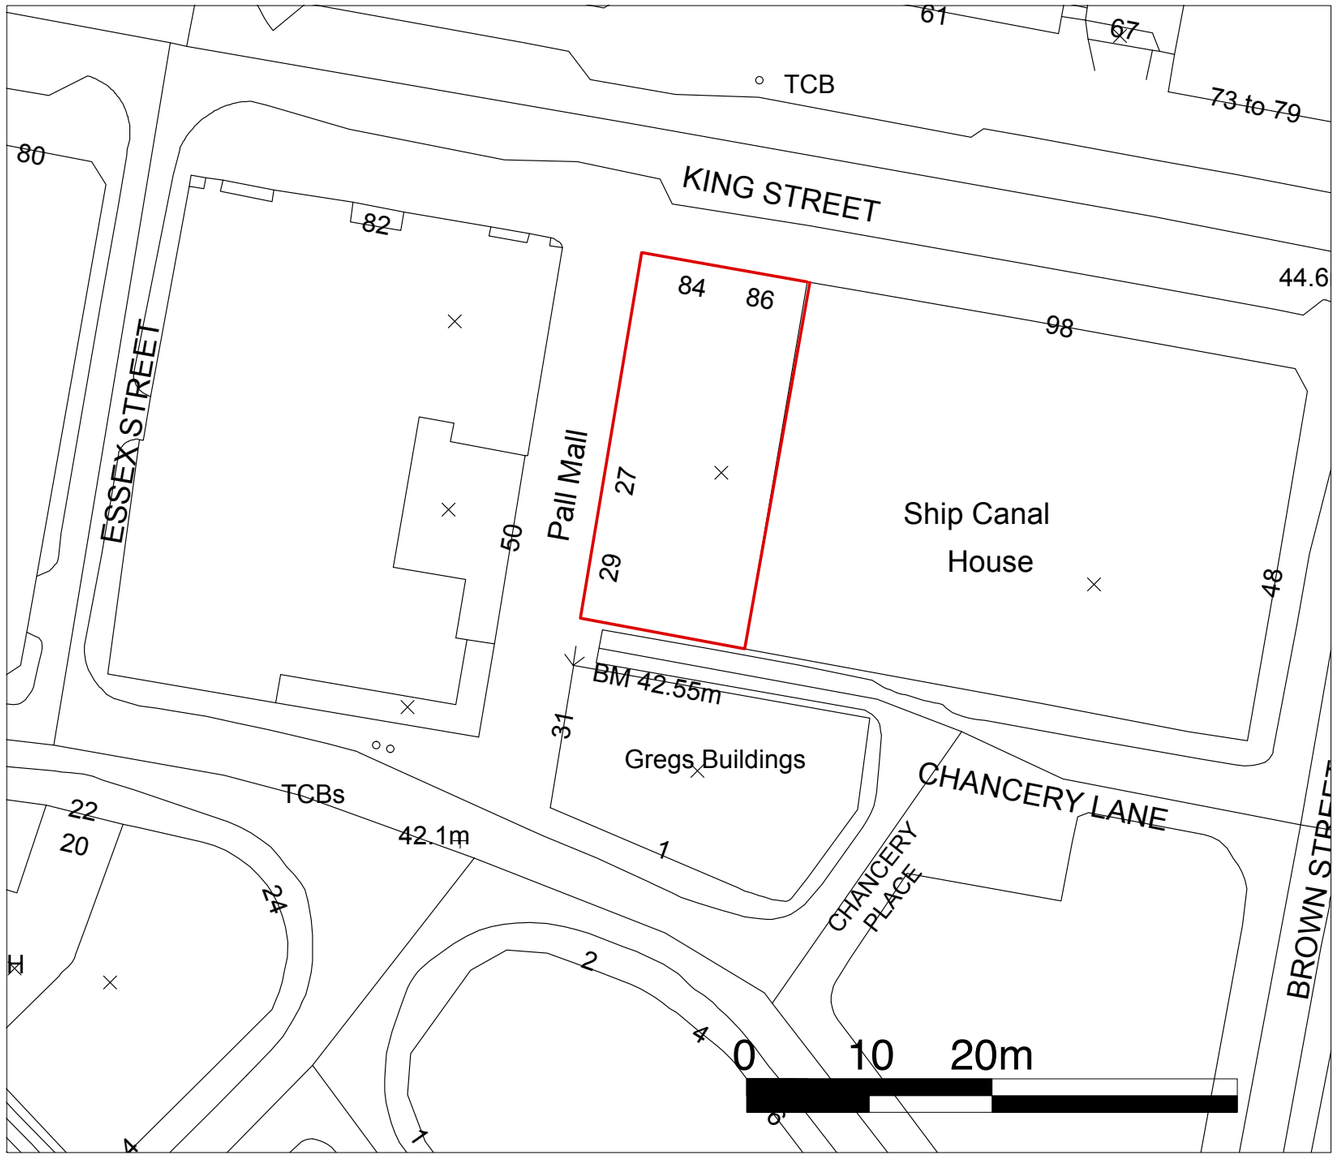



LOCATION PLAN 1:500 @ A3

GENERAL NOTES:
Do not scale from this drawing.
Check drawing on receipt and immediately report any discrepancies to the Architect.
Verify all dimensions and levels on site prior to construction.
The contents of this drawing are Stiff + Trevillion Architects LLP copyright and shall not be re-used without their written permission.

No. Date Revision Notes

**PLANNING 2011/08/15**

Stiff + Trevillion

Stiff + Trevillion Architects Ltd
16 Woodfield Road
London W9 2BE

T +44(0)20 8960 5550
F +44(0)20 8969 8668
mail@stiffandtrevillion.com
www.stiffandtrevillion.com

| | | | |
|---|---|---|---|
| Project | **Le Relais de Venise 84 King St Manchester** | | |
| Drawing | **LOCATION PLAN** | | |
| Project No | Drawing No | Revision | |
| **3201** | **001** | **-** | |
| Scale 1:500 @ A3 - @ - | Date AUGUST/2011 | Revised - | |